

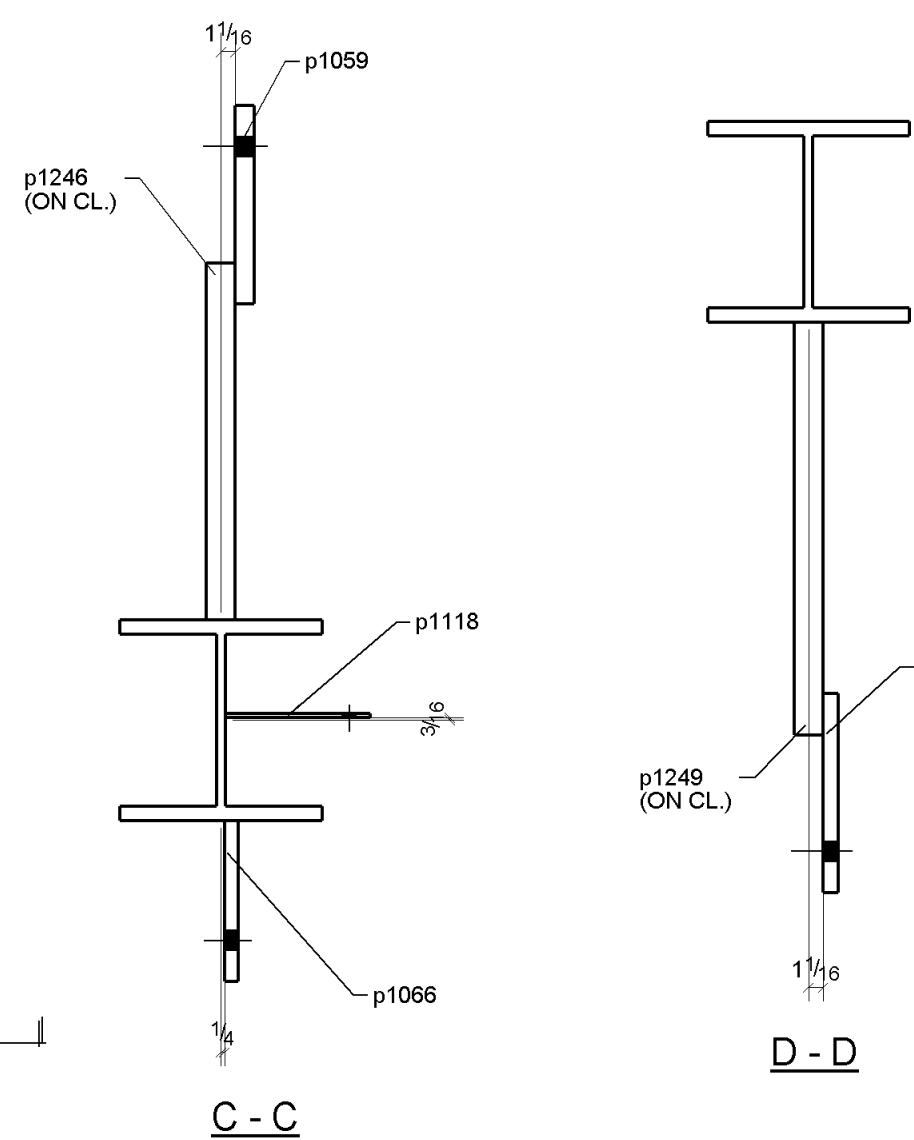
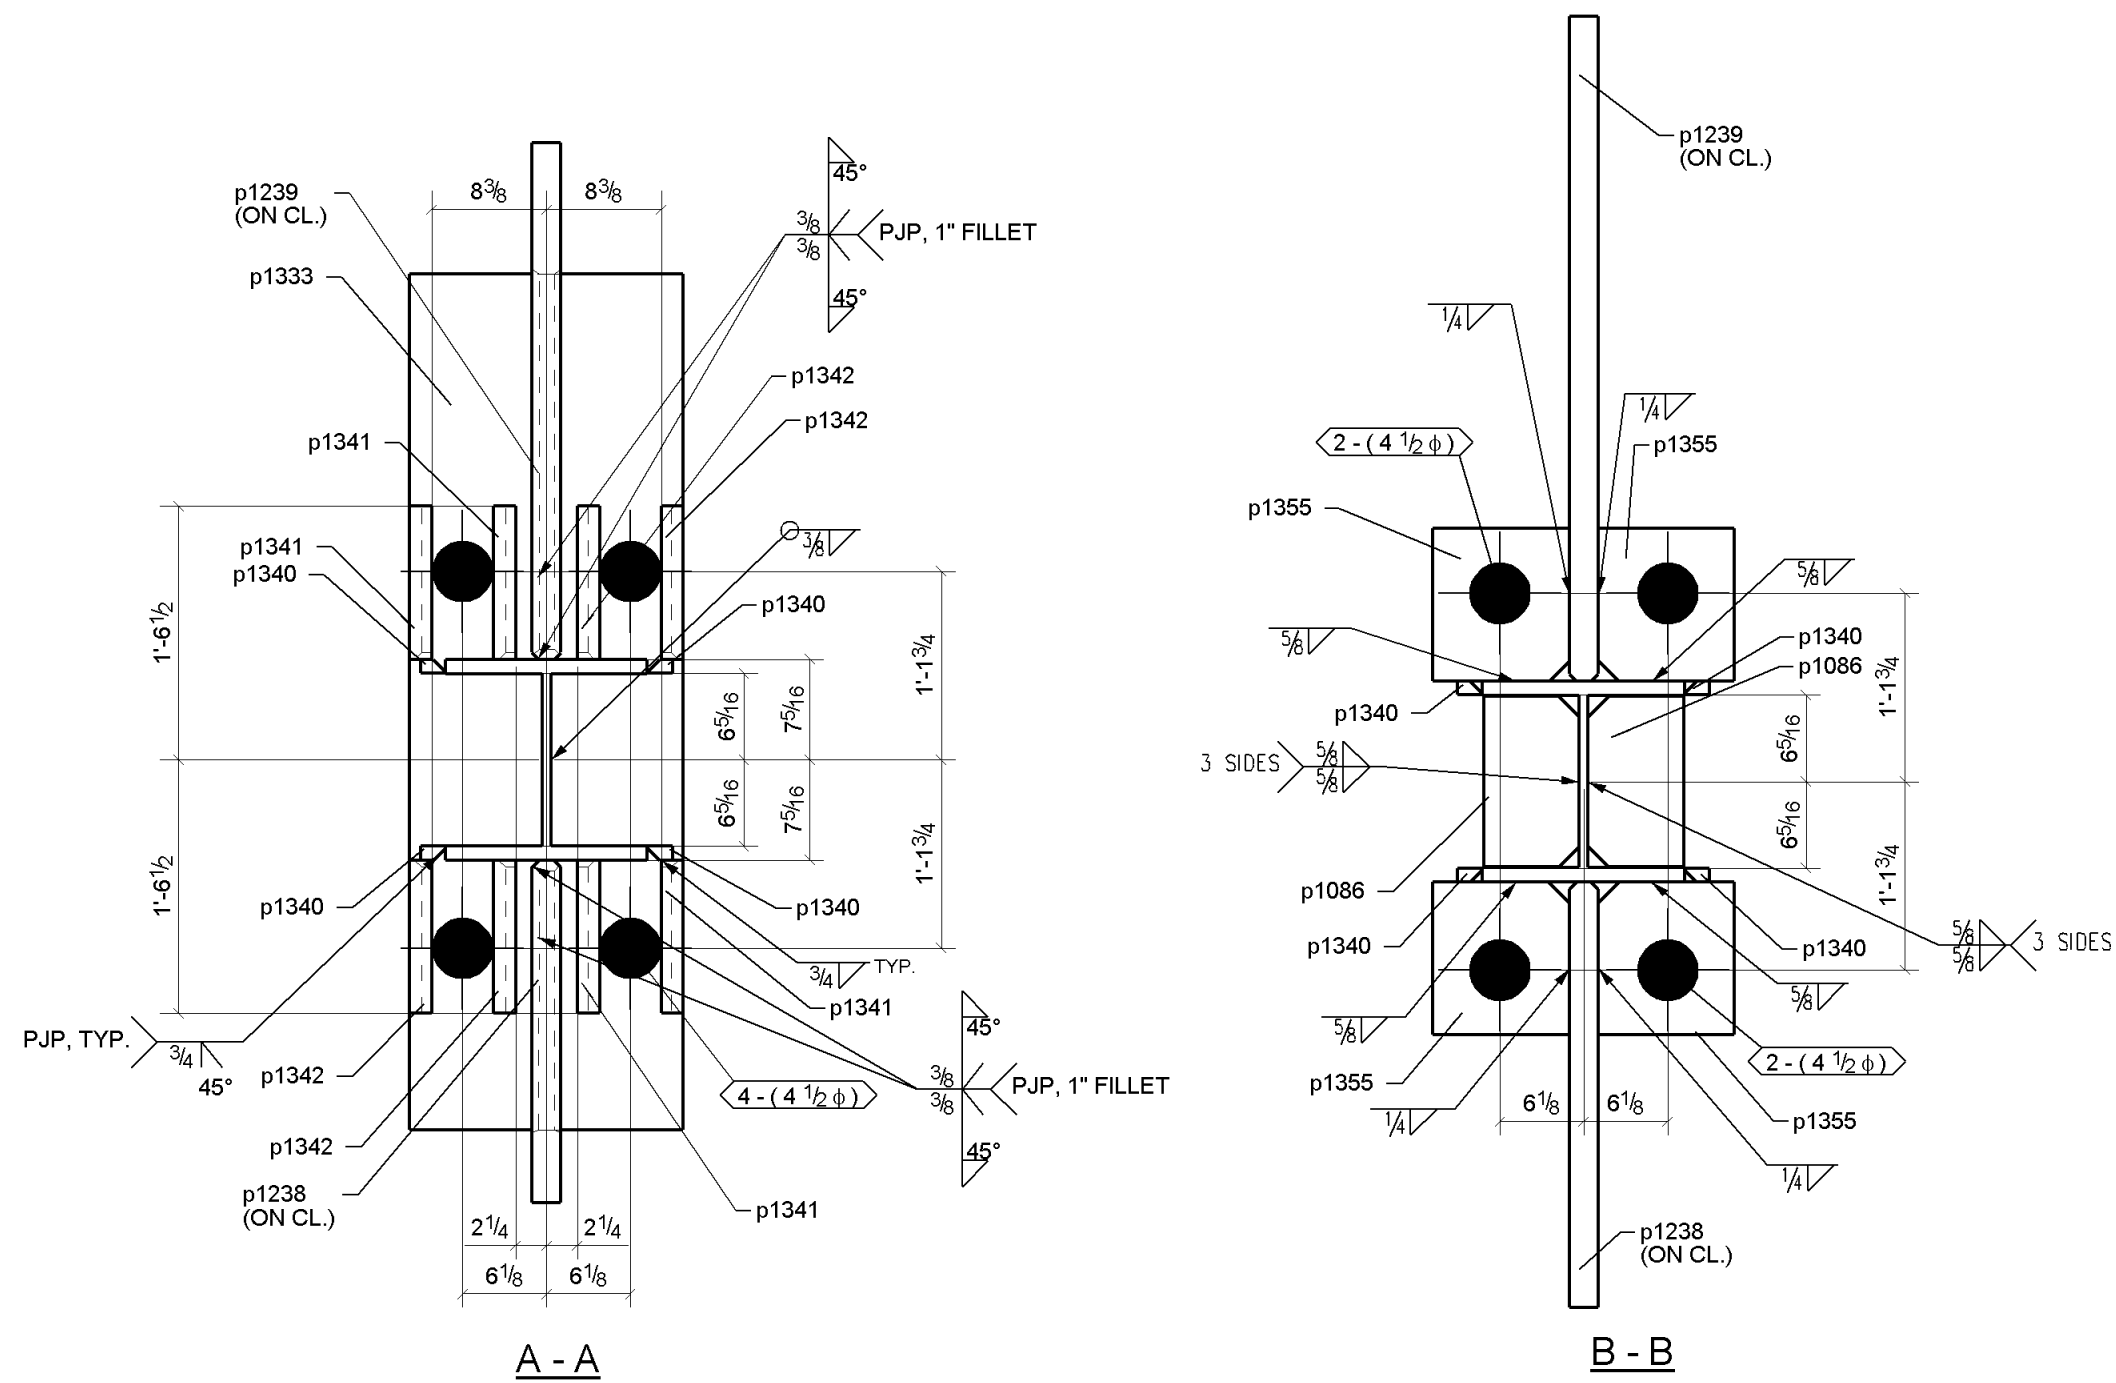


LOCATION					
MARK	QTY	T.O.S	GRID REF	SEQ.	REF.
11008	1	43'-5"1/4	E-E->	1	E101

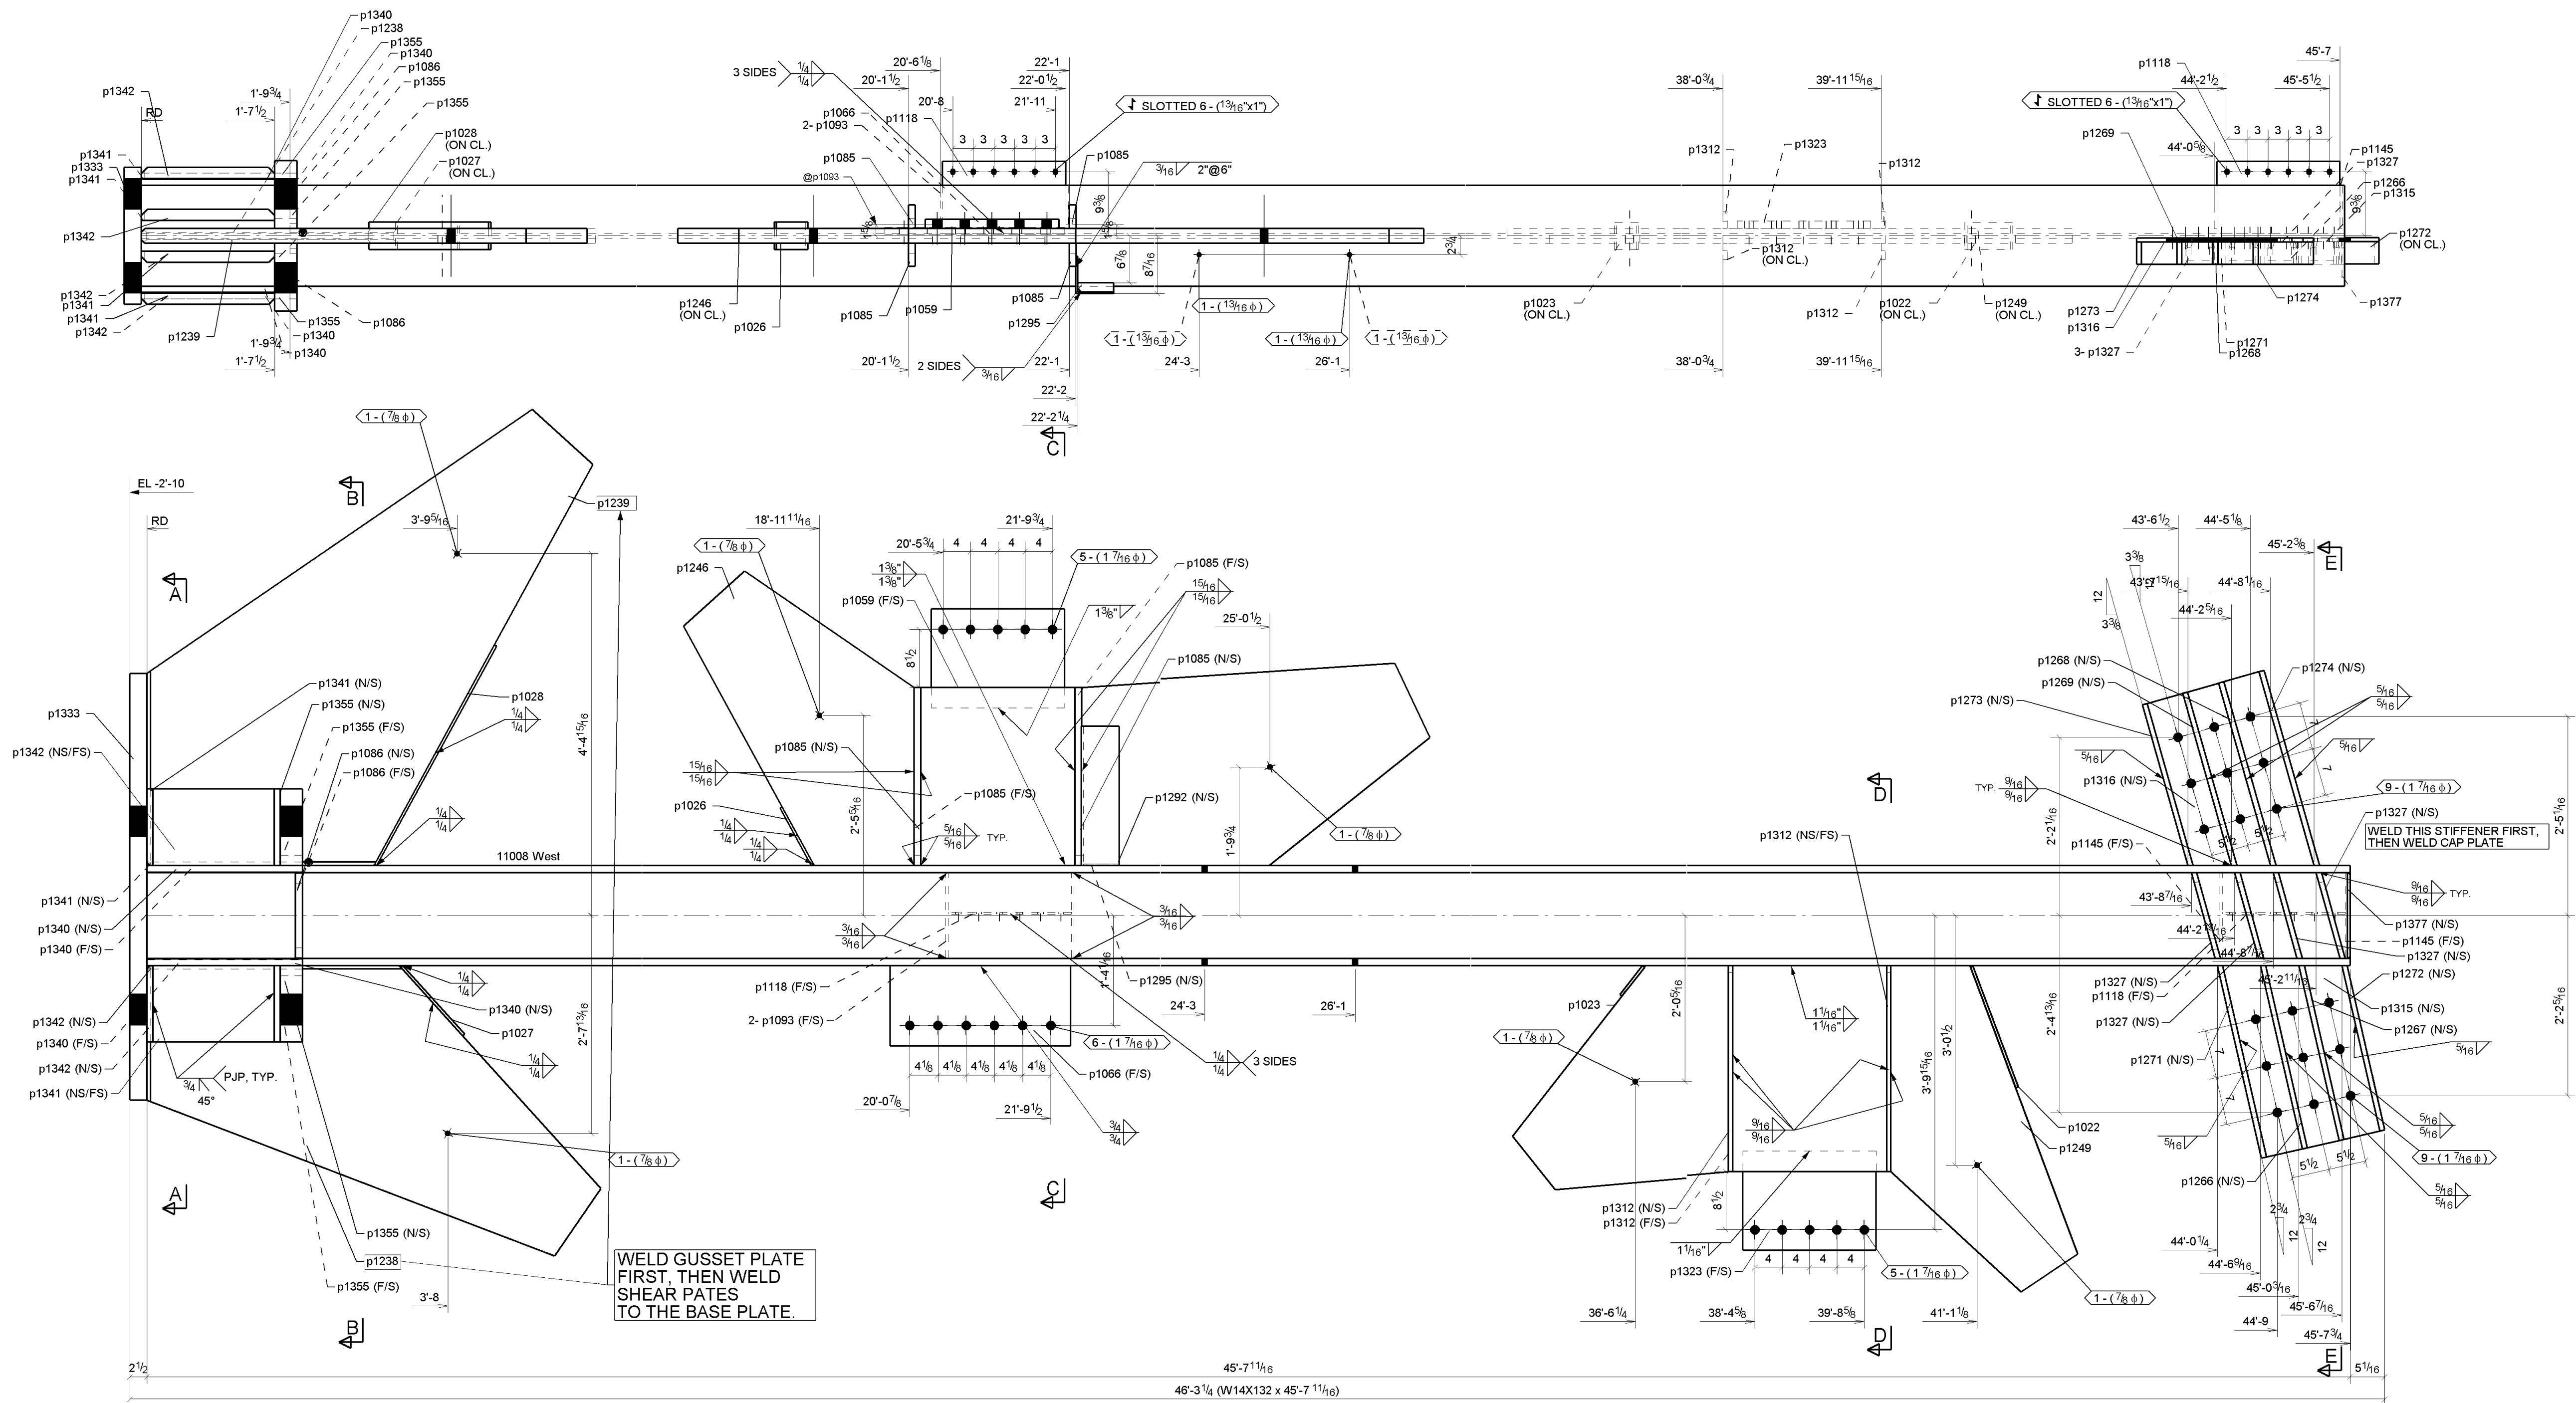

BILL OF MATERIAL								
ARM MARK	SHIPPING MARK	ASSY MARK	NO. REQ'D	DESCRIPTION	LENGTH	GRADE	WEIGHT	REMARKS
1ABM1007	11008		1					
		11008	1	W14X132	45'-7 11/16"	A992	5939	CSE
		p1022	1	FB38"X4"	1'-6 7/8"	A36	8	
		p1023	1	FB38"X4"	0'-5 3/8"	A36	2	
		p1026	1	FB38"X4"	0'-9 5/8"	A36	4	
		p1027	1	FB38"X4"	1'-1 1/2"	A36	6	
		p1028	1	FB38"X4"	3'-0 9/16"	A36	16	
		p1059	1	PL1 3/8"X14 1/2"	1'-7 1/2"	A36	110	
		p1066	1	PL1"X11 3/4"	2'-2 3/8"	A36	88	
		p1085	4	PL1"X73 7/16"	2'-2"	A572-GR 50	100	
		p1086	2	FB1"X7"	1'-0 7/16"	A36	48	
		p1093	2	PL3/8"X5 3/4"	1'-0 1/2"	A36	16	
		p1118	2	PL5/8"X10 9/16"	1'-6"	A36	34	
		p1145	2	PL3/8"X6 5/16"	1'-0 1/2"	A36	17	
		p1238	1	PL2 1/8"X42 7/16"	5'-6 3/8"	A572-GR 50	975	
		p1239	1	PL2 1/8"X41 15/16"	7'-2 1/2"	A572-GR 50	1374	
		p1246	1	PL2 1/8"X43 1/16"	9'-8 1/8"	A572-GR 50	1735	
		p1249	1	PL2 1/8"X47 3/4"	7'-3 9/16"	A572-GR 50	1437	
		p1266	1	FB34"X3 1/4"	2'-3 1/2"	A36	19	
		p1267	1	FB34"X3 1/4"	2'-2 1/4"	A36	18	
		p1268	1	FB34"X3 1/4"	2'-4"	A36	19	
		p1269	1	FB34"X3 1/4"	2'-2 3/8"	A36	18	
		p1271	1	FB34"X3 1/4"	2'-4 7/8"	A36	20	
		p1272	1	FB34"X3 1/4"	2'-0 13/16"	A36	17	
		p1273	1	FB34"X3 1/4"	2'-0 11/16"	A36	17	
		p1274	1	FB34"X3 1/4"	2'-5 11/16"	A36	20	
		p1292	1	PL 1/4"X10 7/16"	1'-8 3/8"	A36	15	BENT
		p1295	1	PL 1/4"X15 1/8"	0'-5 1/4"	A36	0	
		p1312	4	PL5/8"X2 7/16"	2'-6 1/8"	A572-GR 50	52	
		p1315	1	PL5/8"X18 1/2"	2'-4 7/8"	A36	88	
		p1316	1	PL5/8"X18 1/2"	2'-5 11/16"	A36	89	
		p1323	1	PL1 1/8"X14 1/2"	1'-7 1/2"	A36	90	
		p1327	4	FB34"X3 1/4"	1'-1 3/16"	A36	34	
		p1333	1	PL2 1/2"X20"	5'-2 7/16"	A36	885	
		p1340	4	PL1"X11 13/16"	1'-10 3/4"	A36	37	
		p1341	4	PL1 5/8"X11 3/16"	1'-7 1/2"	A36	392	
		p1342	4	PL1 5/8"X11 3/16"	1'-7 1/2"	A36	392	
		p1355	4	PL3 1/4"X9 15/16"	0'-11 3/16"	A36	406	
		p1377	1	PL3/8"X7 1/16"	1'-0 1/2"	A36	9	
						TOTAL =	14547	

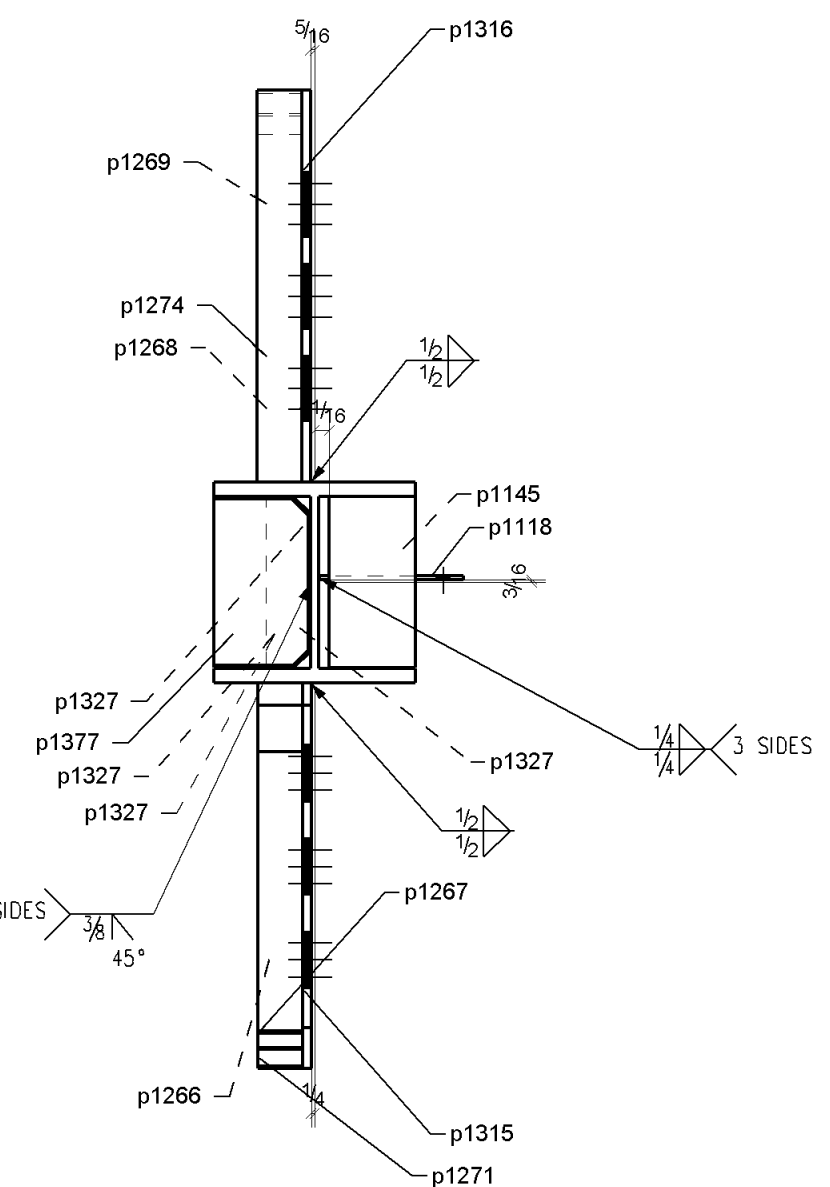

SEP/21/2012		RELEASED FOR FABRICATION	
AUG/24/2012		ISSUED FOR APPROVAL	
NO BACK CHARGES WILL BE ACCEPTED WITHOUT PRIOR AUTHORIZATION IN WRITING			
NOTE:			
MATERIAL: A36 U.N.O. BOLT: 3/4 DIA U.N.O. HOLE SIZE: 13/16 DIA U.N.O.		SSPC: - WELD: 3/16 FILLET ELECTRODE: E70XXX	
			
JOB NAME & LOCATION UAA - Seawolf Stadium Anchorage, Alaska			
REF: E101 DRAWN BY: MJ 08/22/2012		ARCH: Hastings + Chivetta ENGR: BBFM Engineers, Inc. CONTR: Cornerstone Construction	
SHEET TITLE COLUMN		JOB NO. 1179 DWG NO. 11008	