


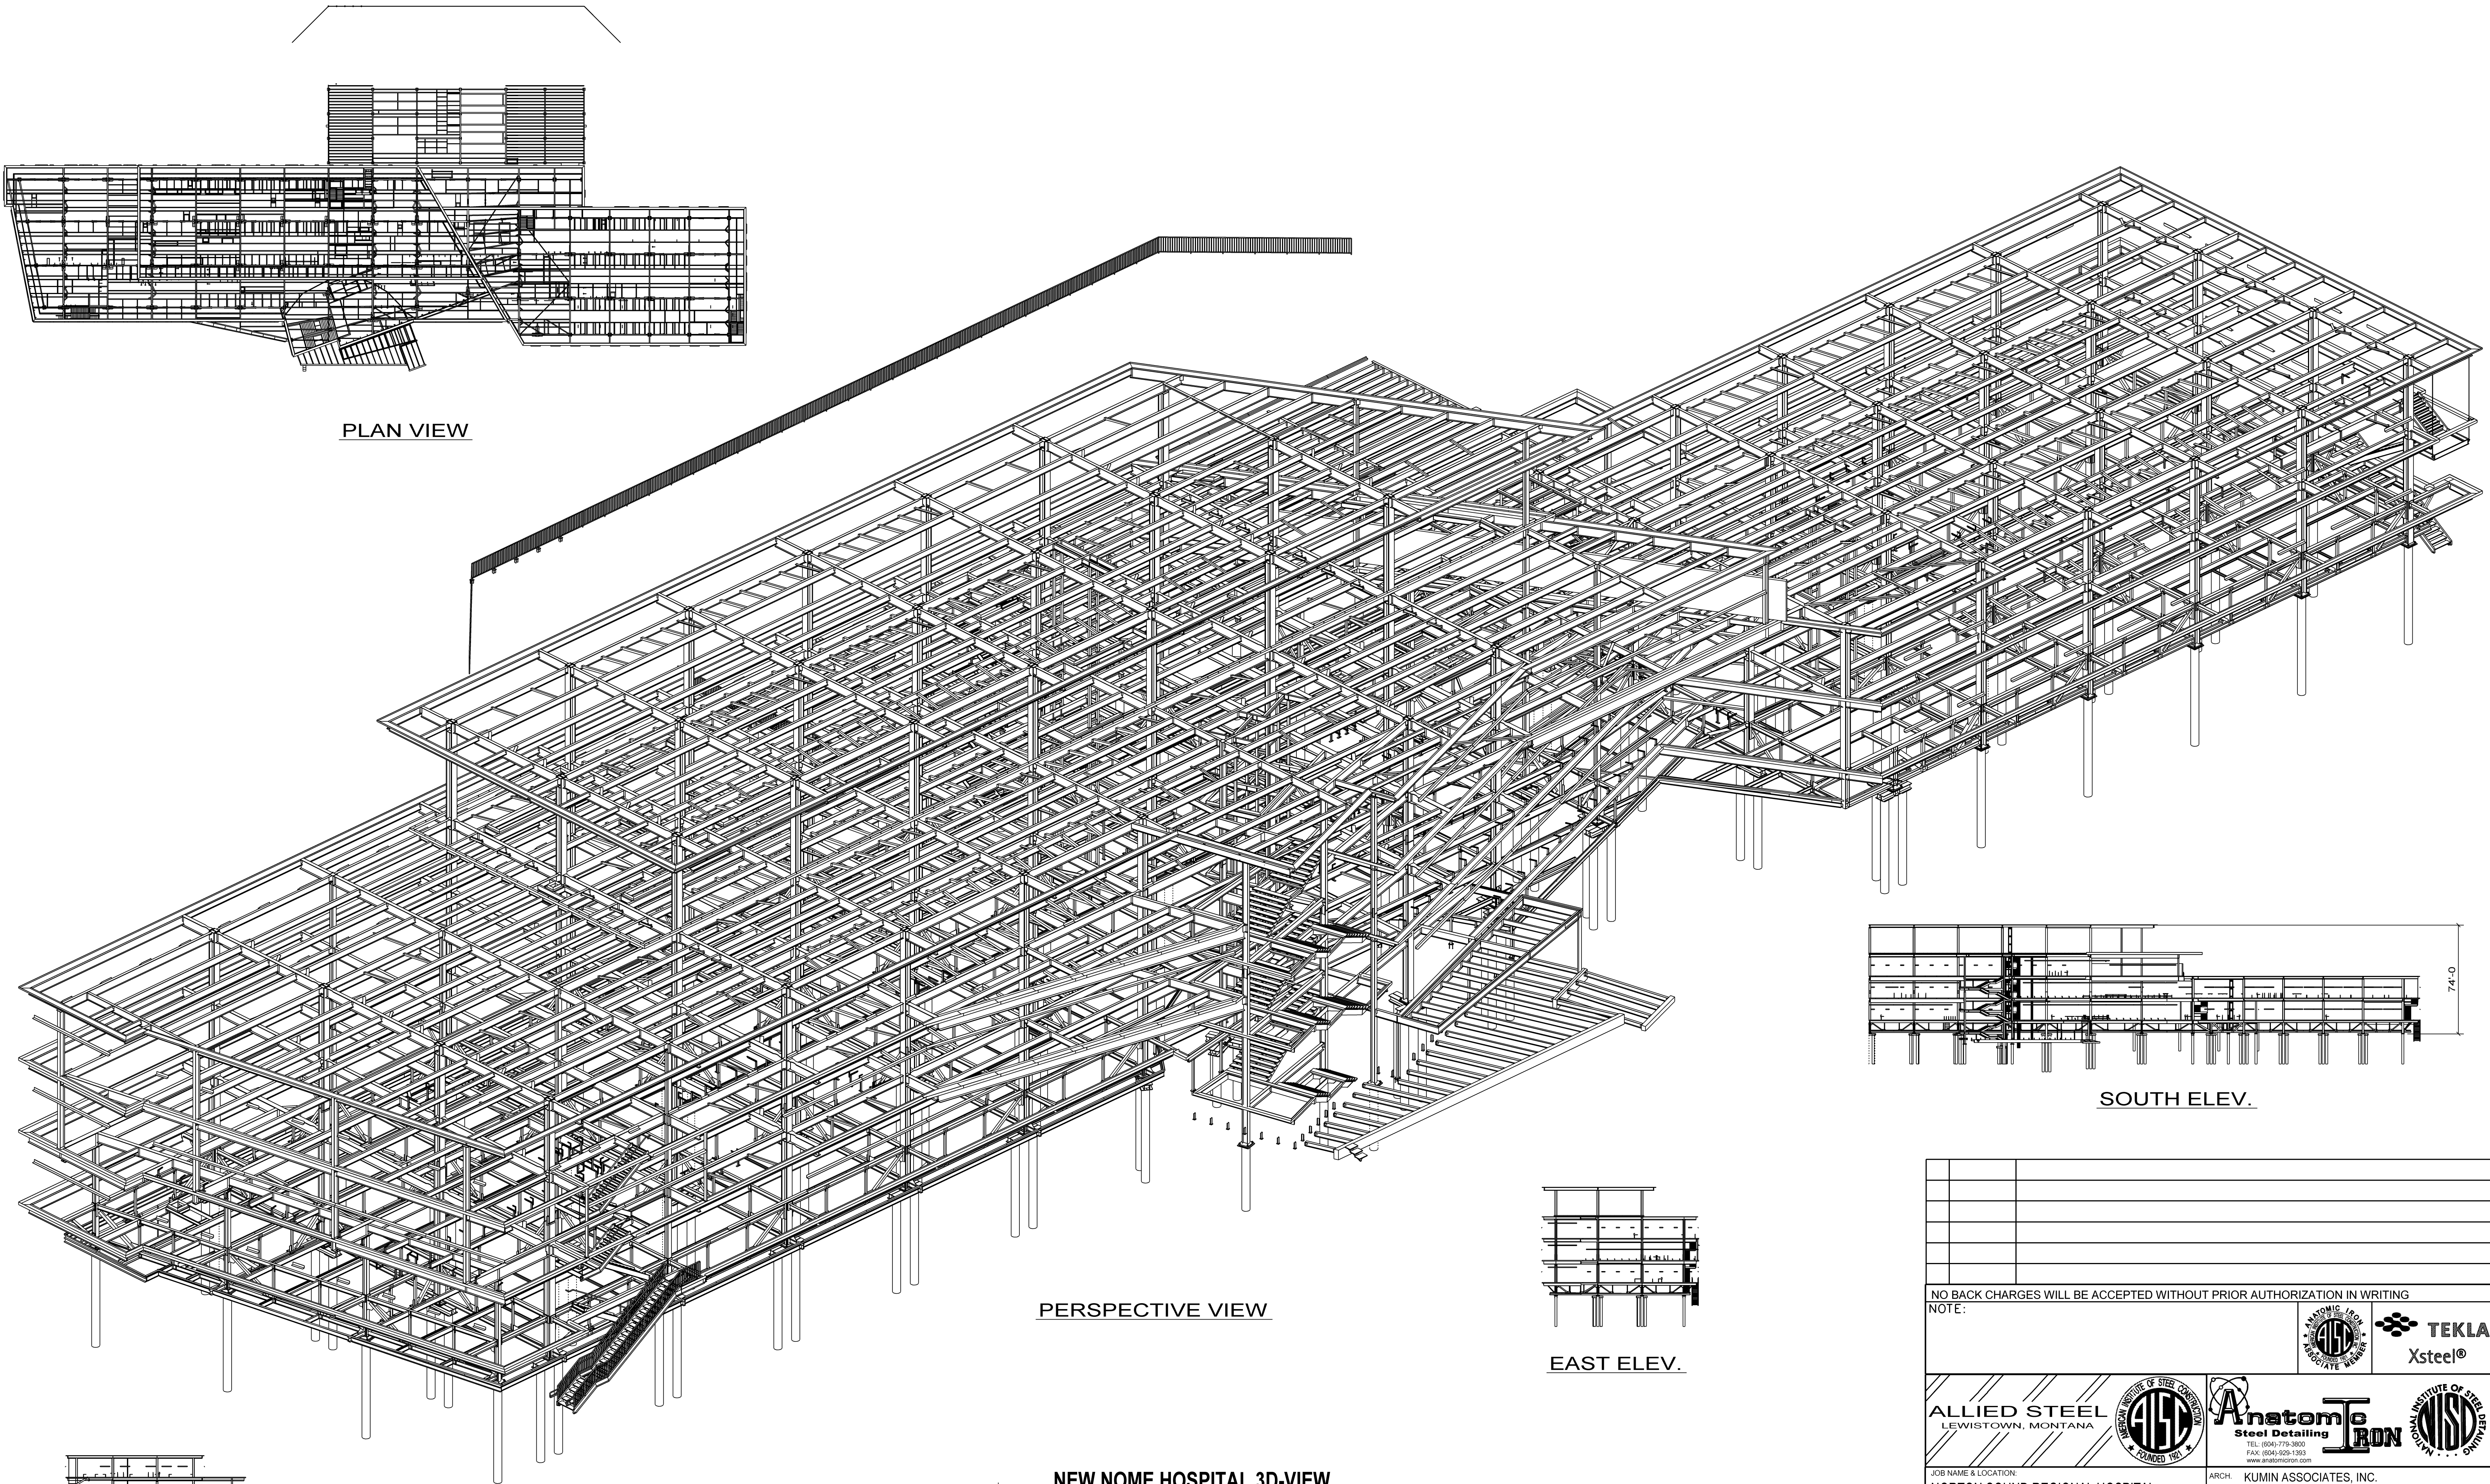

PLAN VIEW

PERSPECTIVE VIEW

SOUTH ELEV.

EAST ELEV.

WEST ELEV.

NEW NOME HOSPITAL 3D-VIEW
NORTON SOUND REGIONAL HOSPITAL
3D VIEW
(APPROX. WT- 1386 TONNES)

NO BACK CHARGES WILL BE ACCEPTED WITHOUT PRIOR AUTHORIZATION IN WRITING	
NOTE:	
	
	
JOB NAME & LOCATION: NORTON SOUND REGIONAL HOSPITAL	
ARCH: KUMIN ASSOCIATES, INC. 808 E STREET, SUITE 200 ENGR: BBFM ENGINEERS INC. 510L STREET, SUITE 200 ANCHORAGE, AK 99501-1949 CONTR: IHS	
JOB NO: 8069	
DWG. NO: 3D-VIEW	
DRAWN BY: PP FEB/26/2009 CHECKED BY: PP FEB/26/2009	
SHEET TITLE: NEW NOME HOSPITAL 3D-VIEW	
MODIFIED DATE: 11/23/2010 LAST PLOT DATE: 11/23/2010 CAD FILENAME: New_Nome_Hospital	