




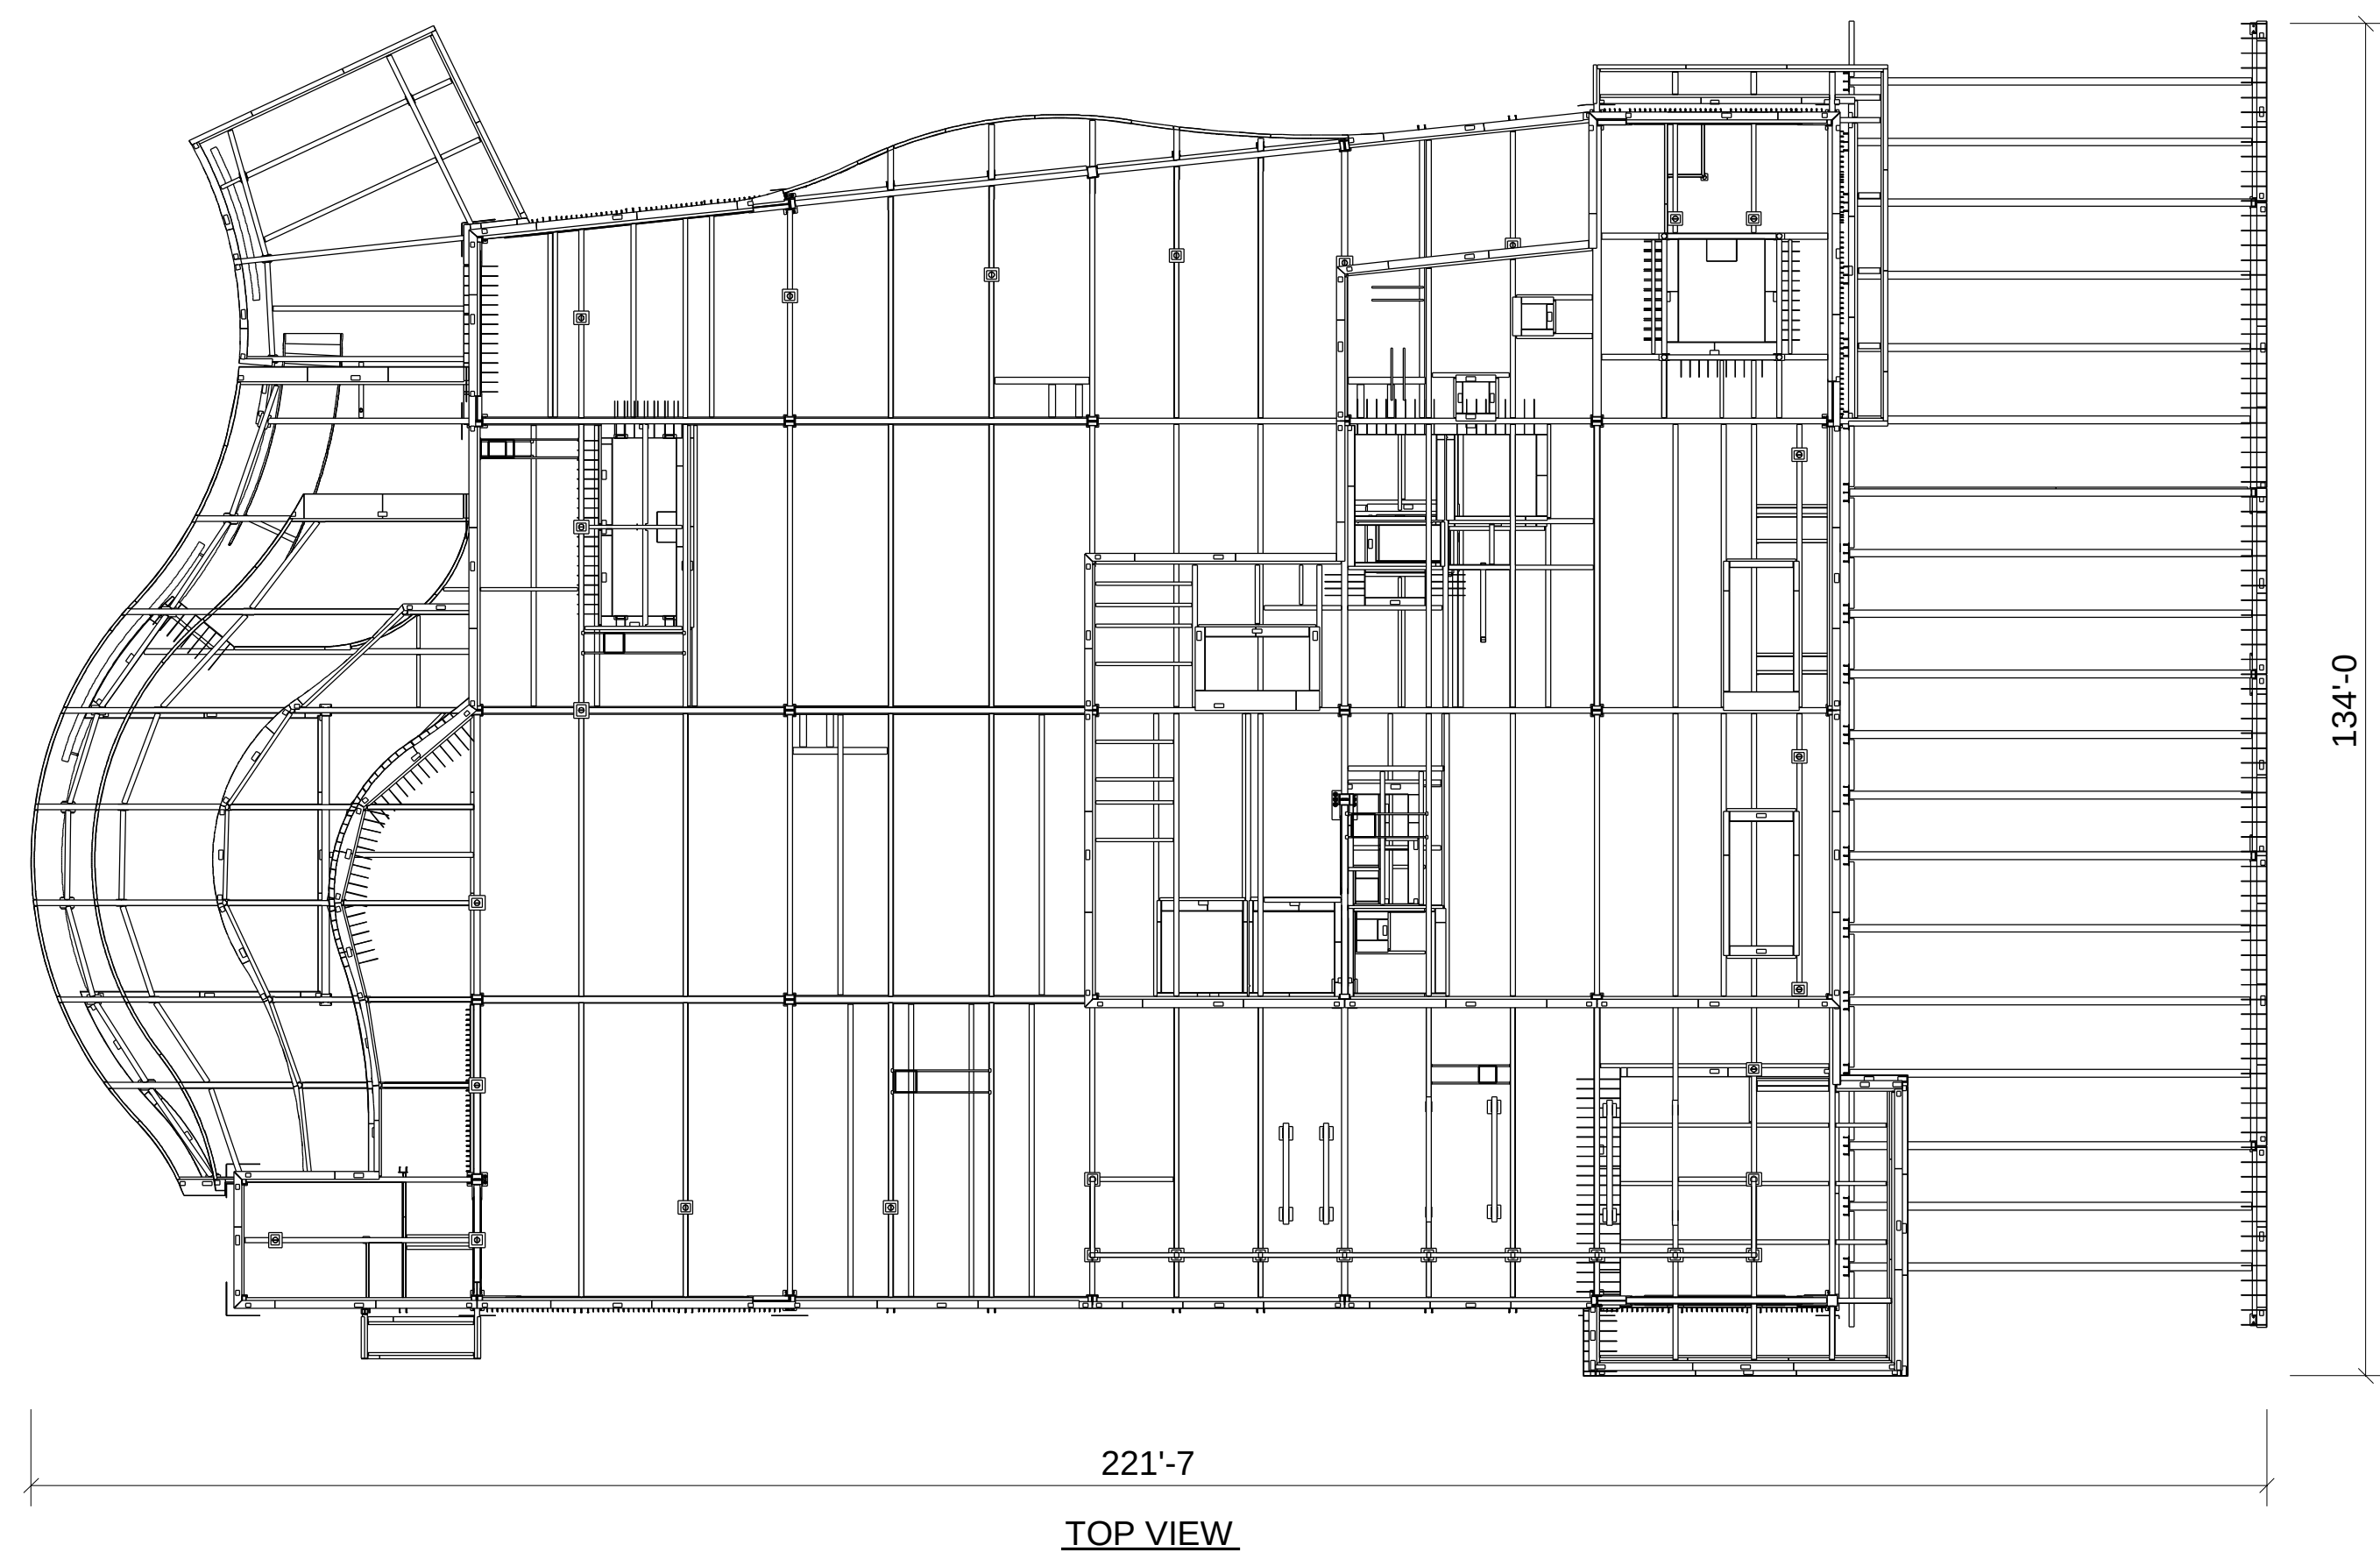

221'-7"
TOP VIEW

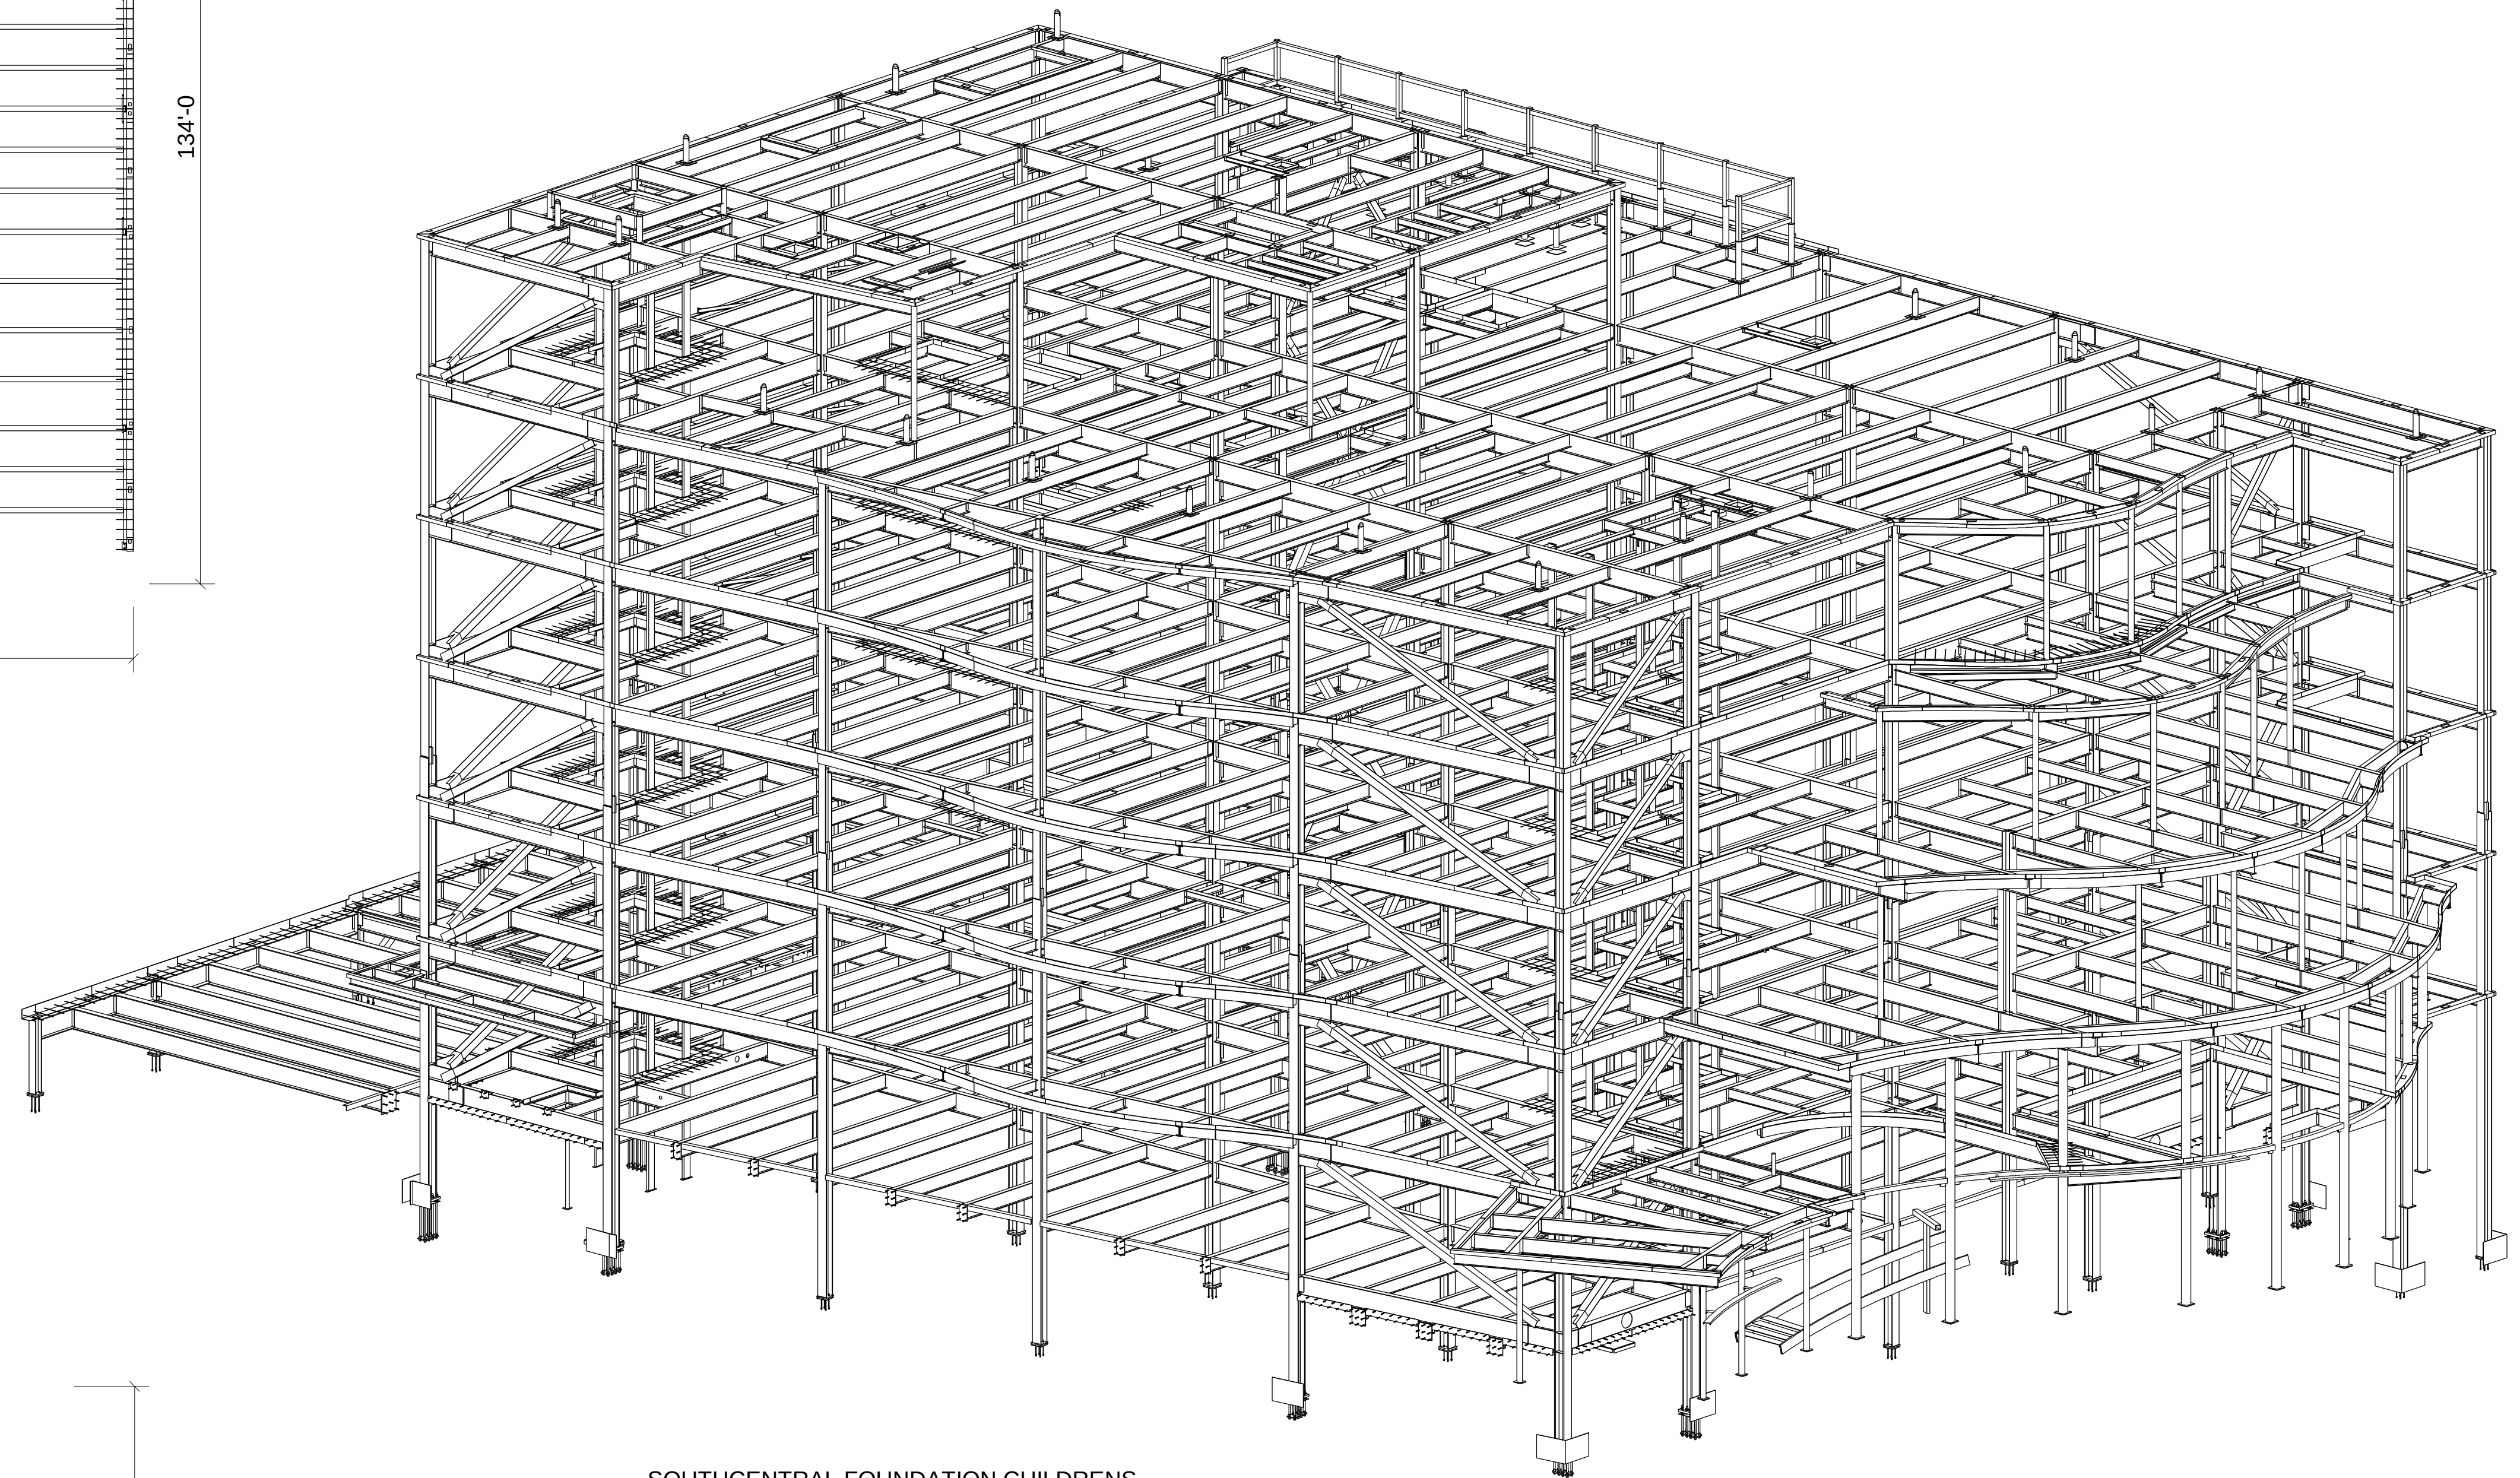

SOUTHCENTRAL FOUNDATION CHILDRENS
DENTAL CLINIC BUILDING - PERSPECTIVE VIEW
(WEIGHT APROX. 720 TONS)

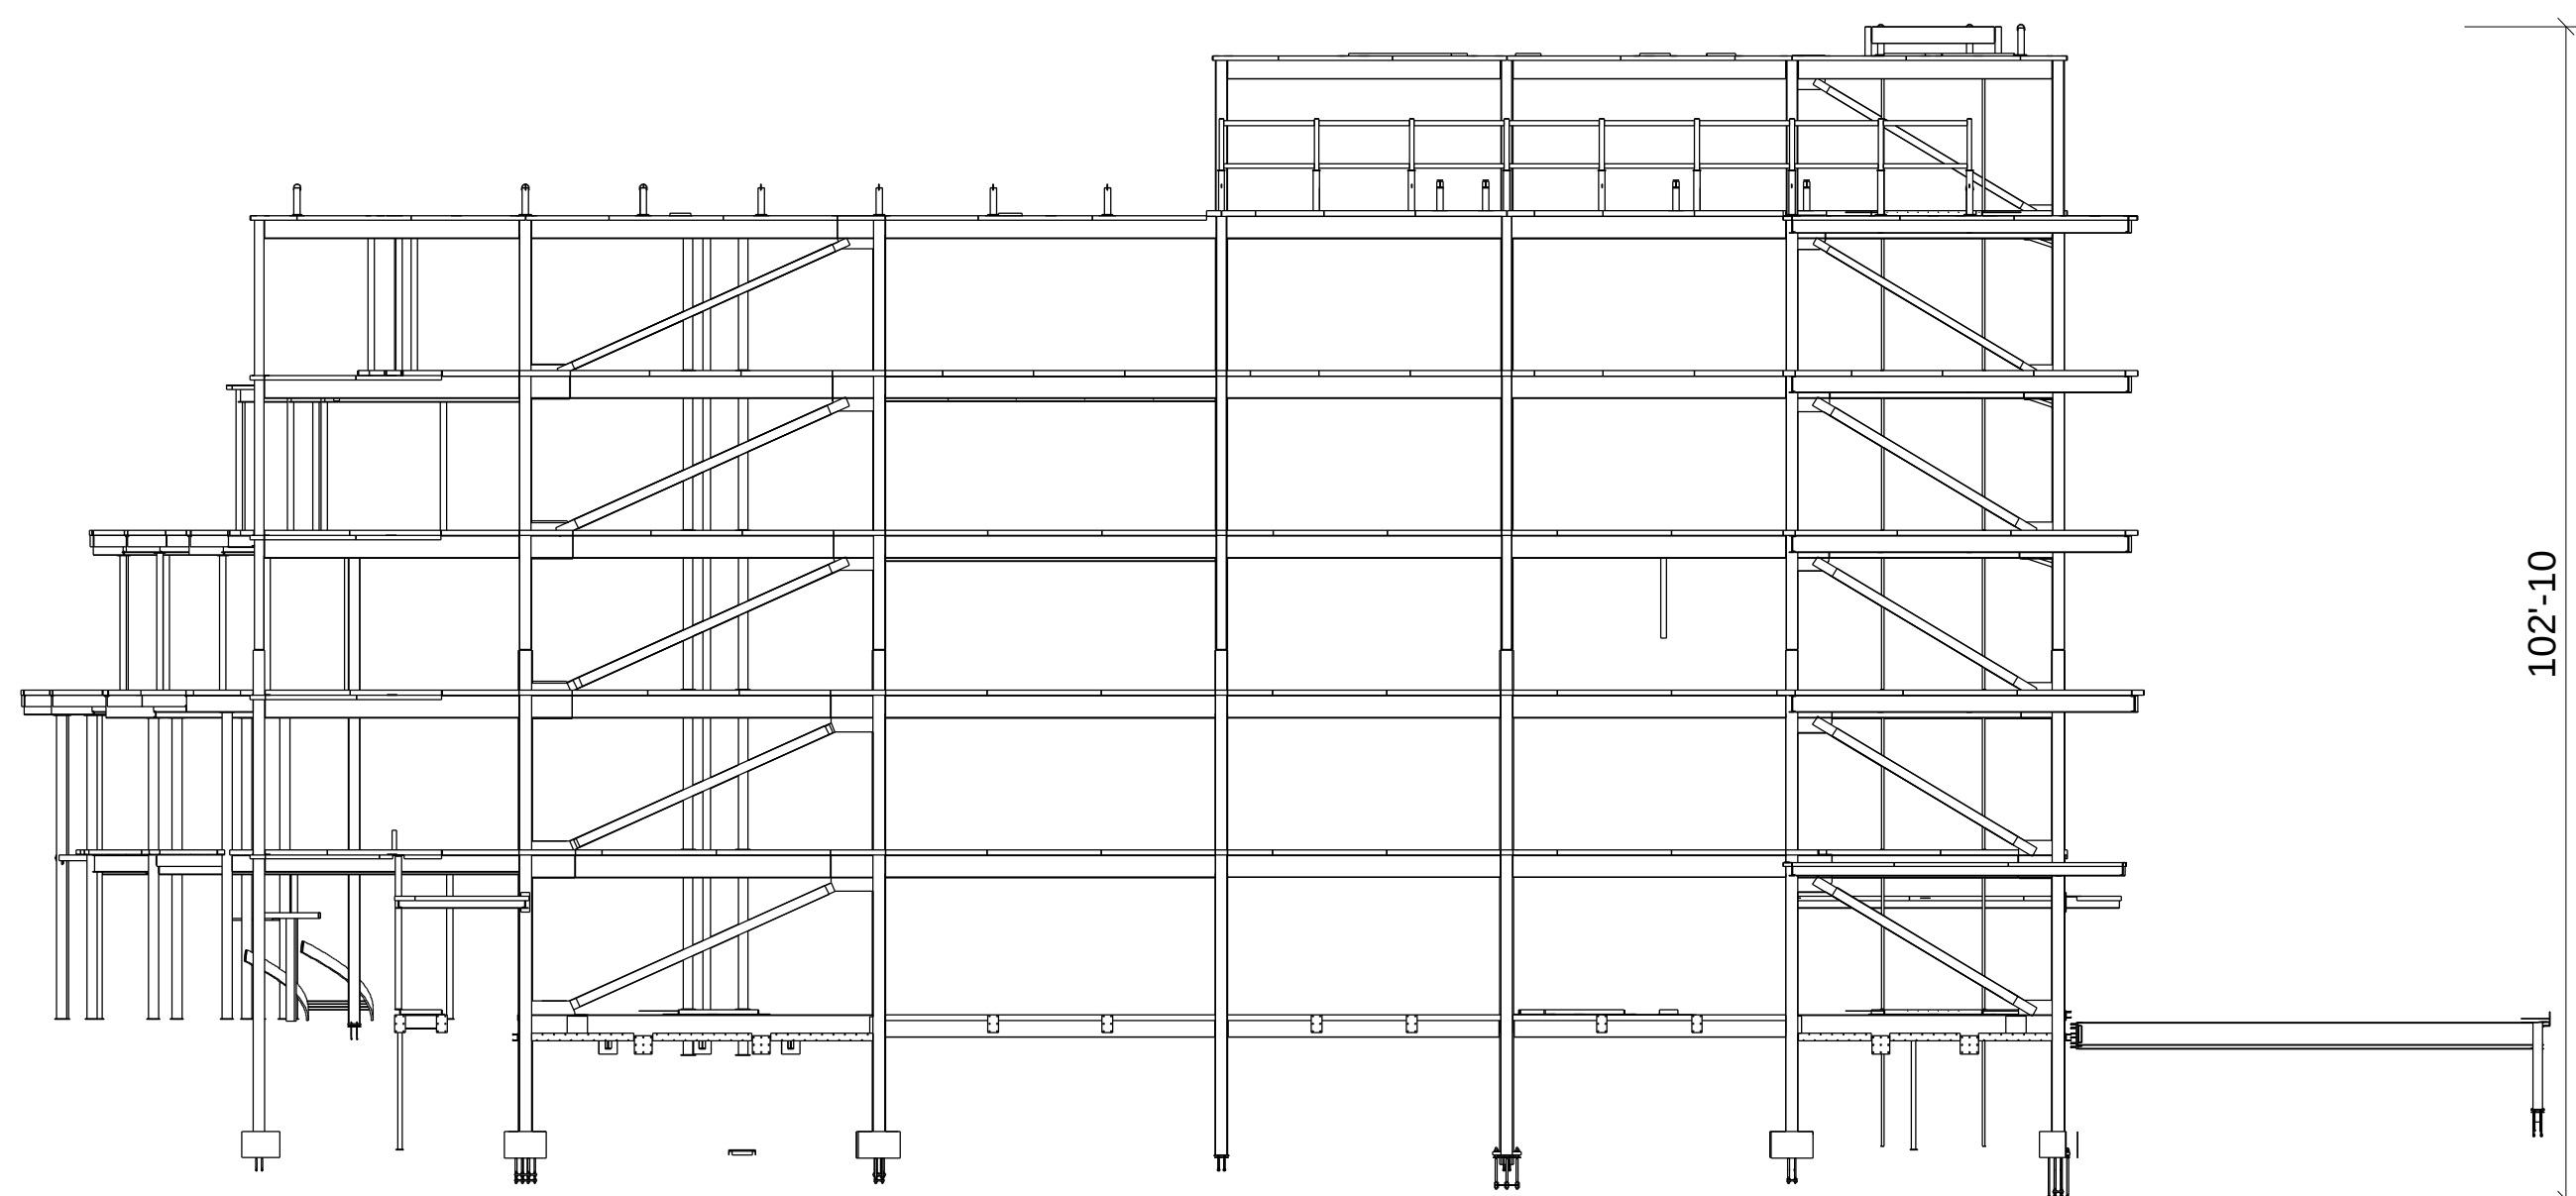

ELEVATION VIEW
(ALONG GRID P8)

SFC DENTAL CLINIC BUILDING - PERSPECTIVE VIEW

NO BACK CHARGES WILL BE ACCEPTED WITHOUT PRIOR AUTHORIZATION IN WRITING	
NOTE:	
	
	
JOB NAME & LOCATION: SCF CHILDREN'S DENTAL CLINIC BUILDING 4441 DIPLOMACY DRIVE ANCHORAGE, ALASKA 99508	ARCH: KUMIN ENGR: REID MIDDLETON CONTR: NEESER CONSTRUCTION
REF: DRAWN BY: KS 08/23/2016 SHEET TITLE: SFC DENTAL CLINIC BUILDING - PERSPECTIVE VIEW	CHECKED BY: BW 08/23/2016 JOB NO. 1659 DWG. NO. 3D-VIEW