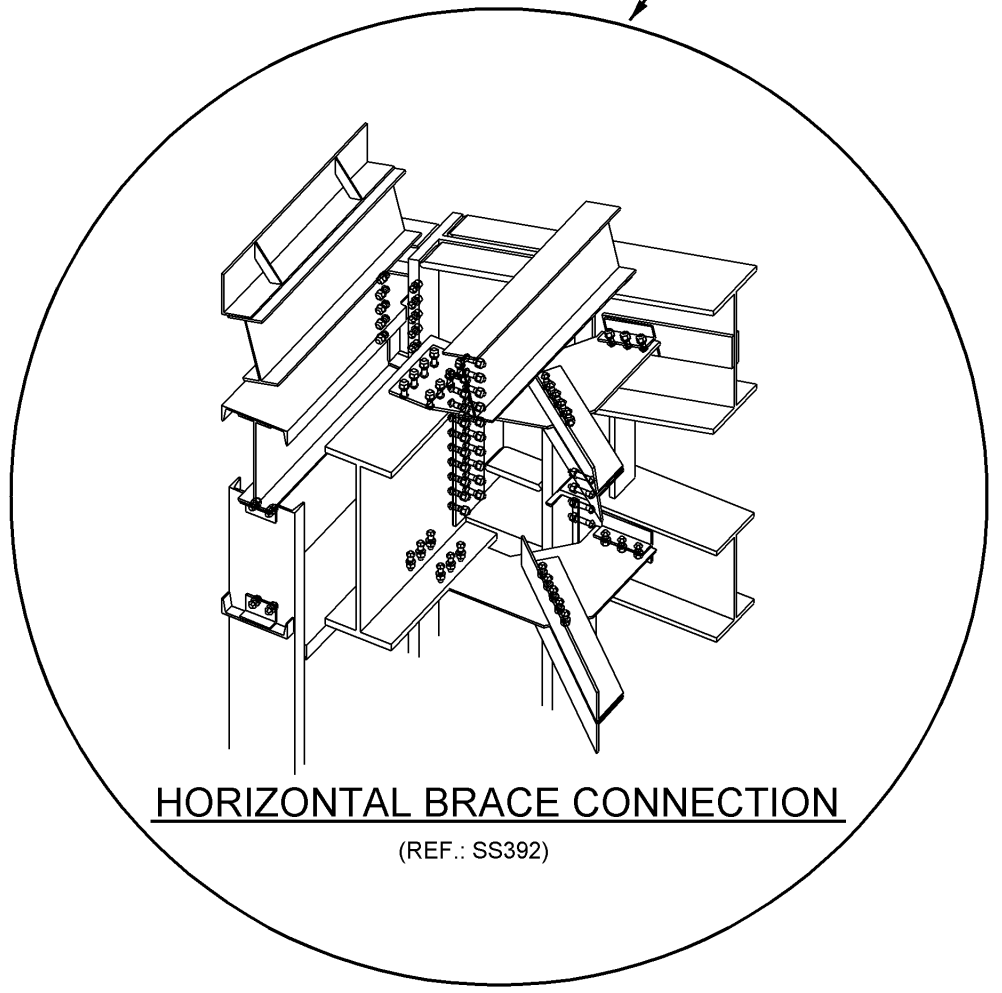
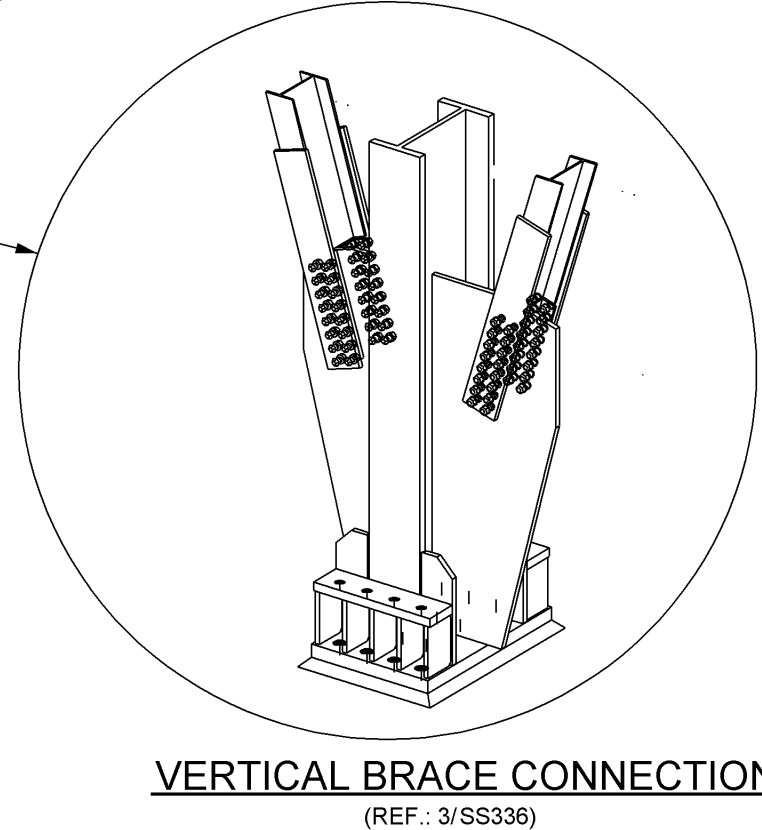
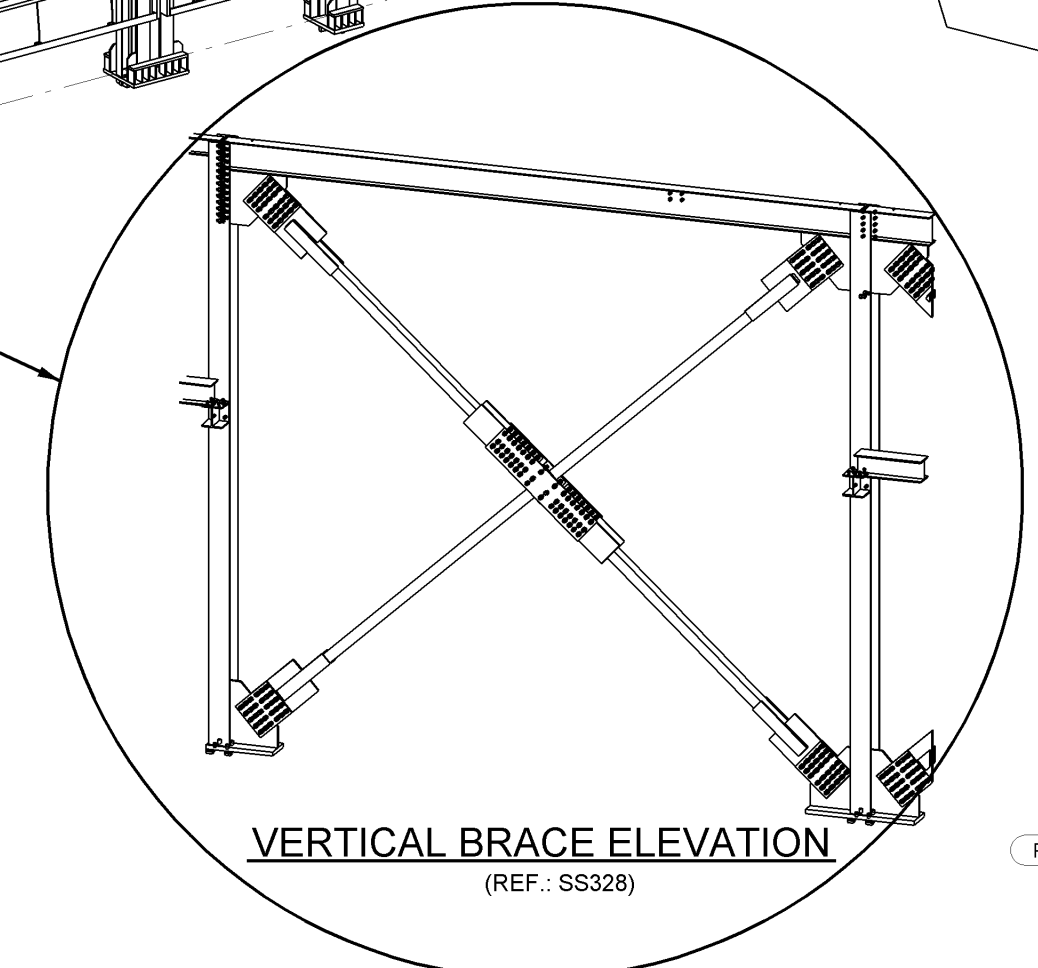
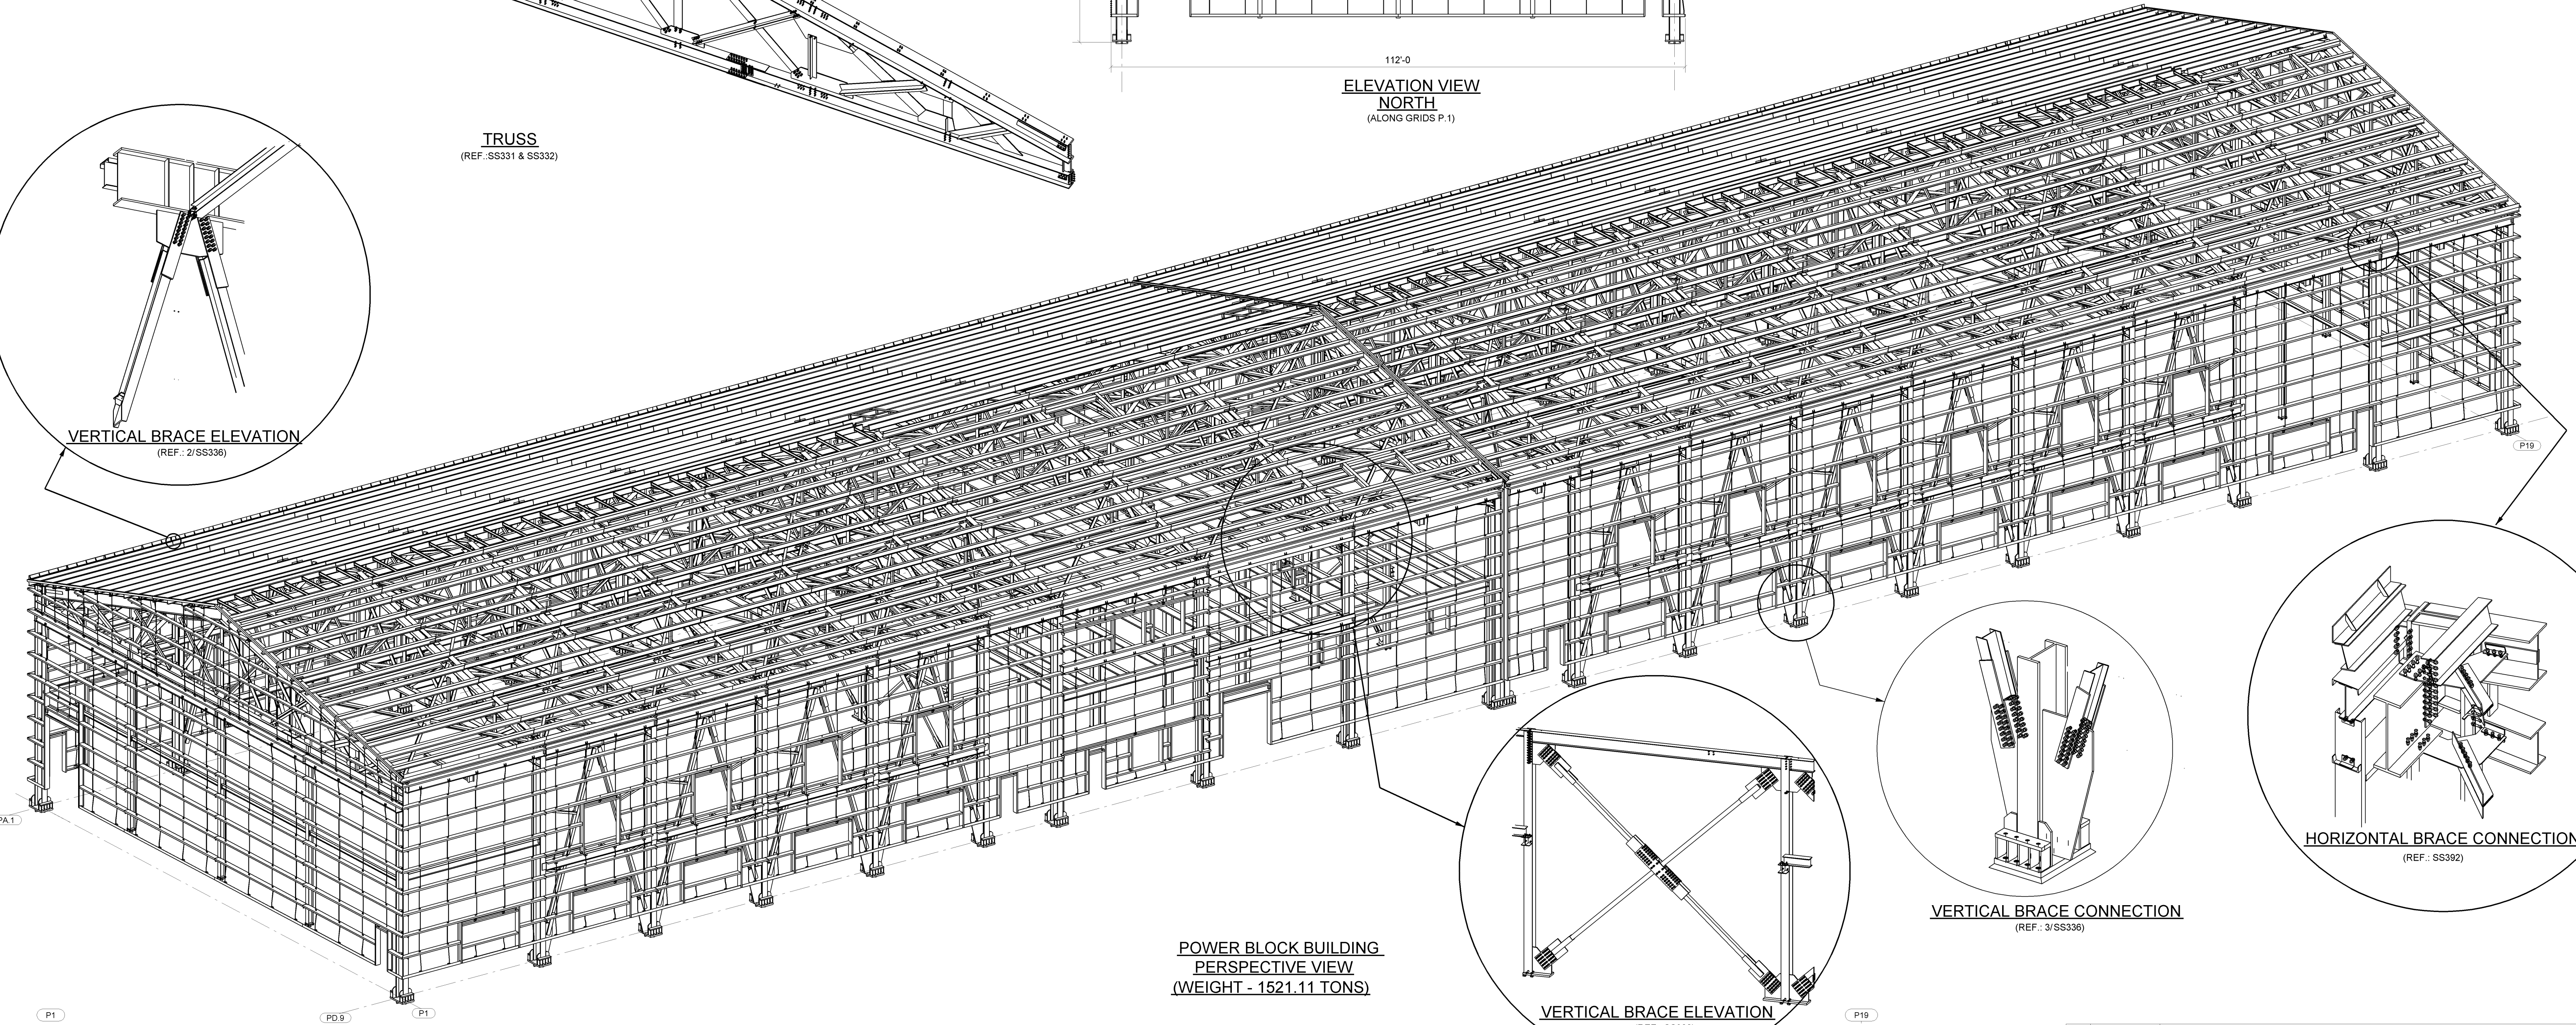
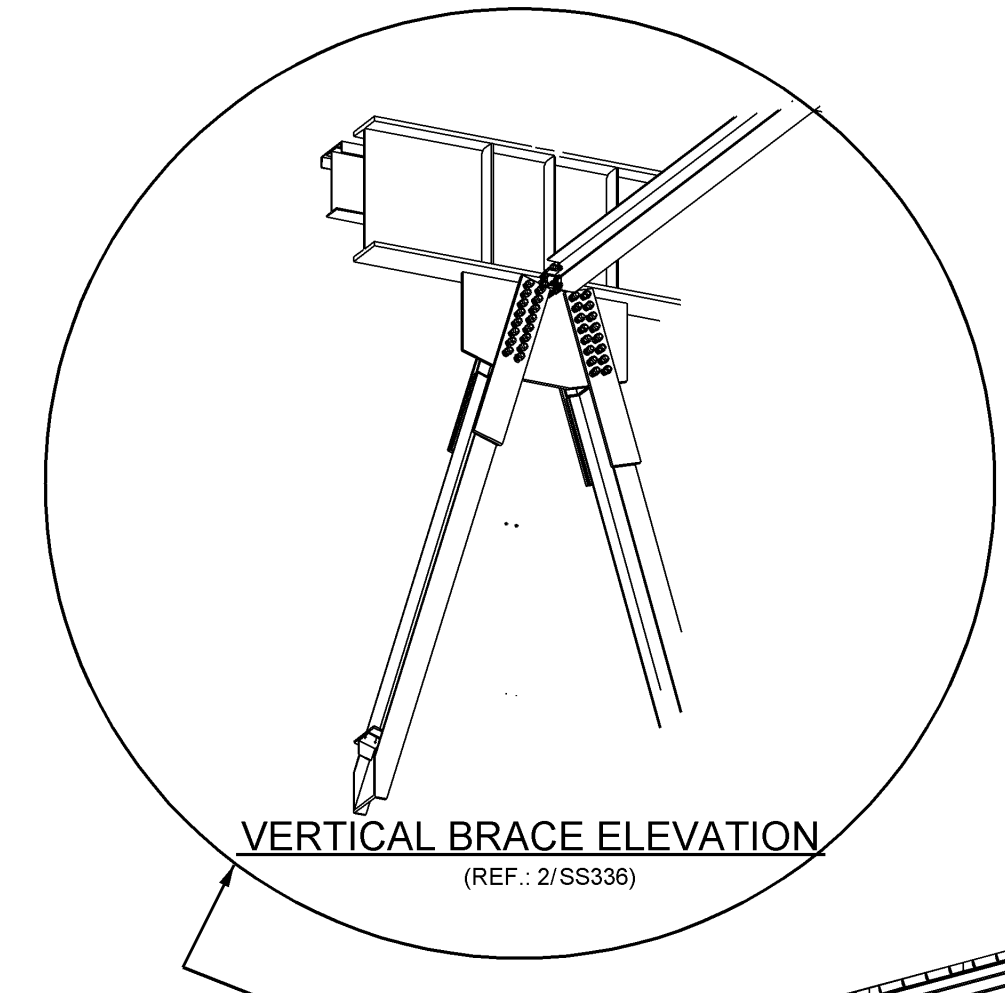
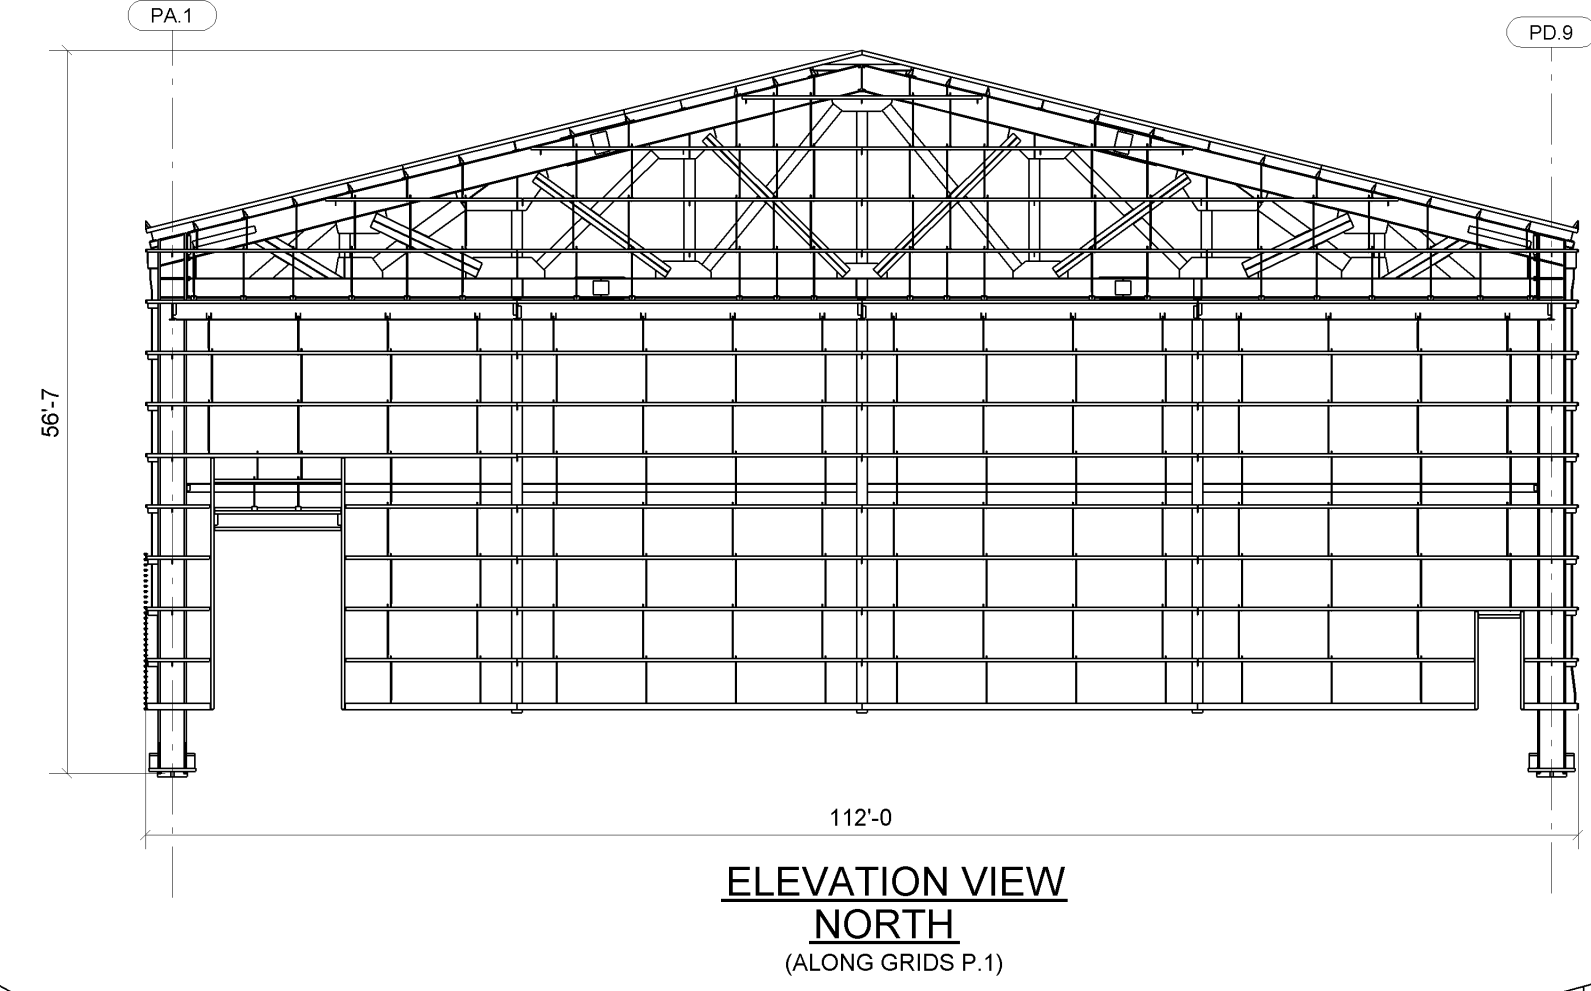
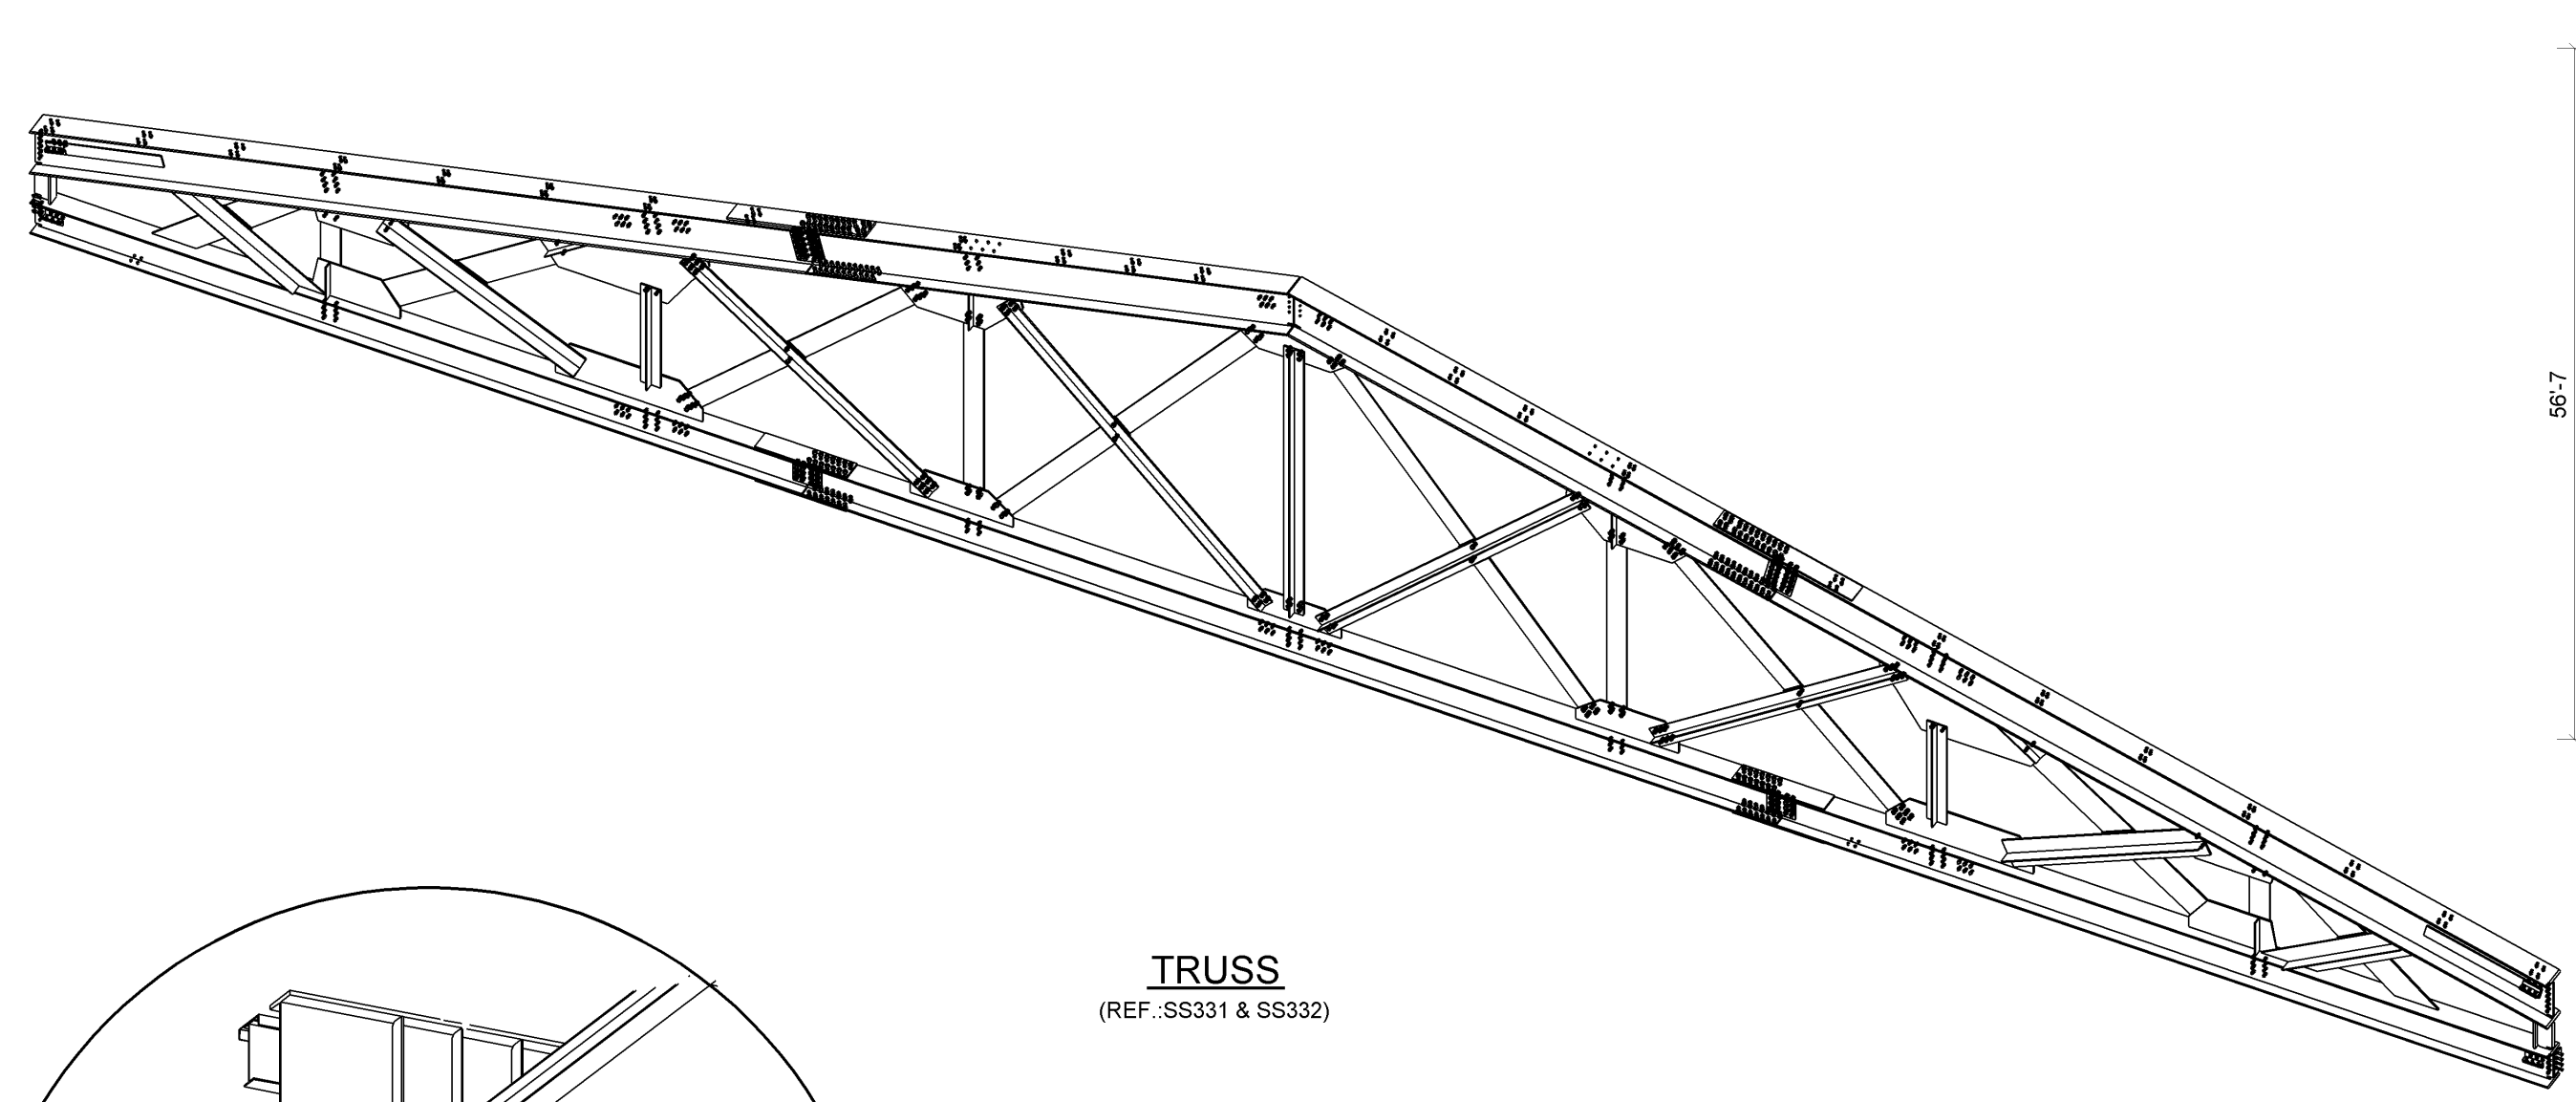
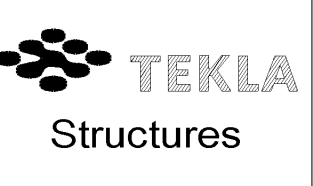


POWER BLOCK BUILDING - PERSPECTIVE VIEW

APR/25/2013 ISSUED FOR REFERENCE	
NO BACK CHARGES WILL BE ACCEPTED WITHOUT PRIOR AUTHORIZATION IN WRITING	
NOTE:	
 	
 	
JOB NAME & LOCATION: MEA Power Block Eklutna, Alaska	ARCH: ENGR: Burns & McDonnell CONTR: Swanson Steel Erectors
REF: DRAWN BY: JKU 02/25/2013 SHEET TITLE POWER BLOCK BUILDING - PERSPECTIVE VIEW	CHECKED BY: JS 04/25/2013 JOB NO: #1299 DWG NO: 3D-VIEW