


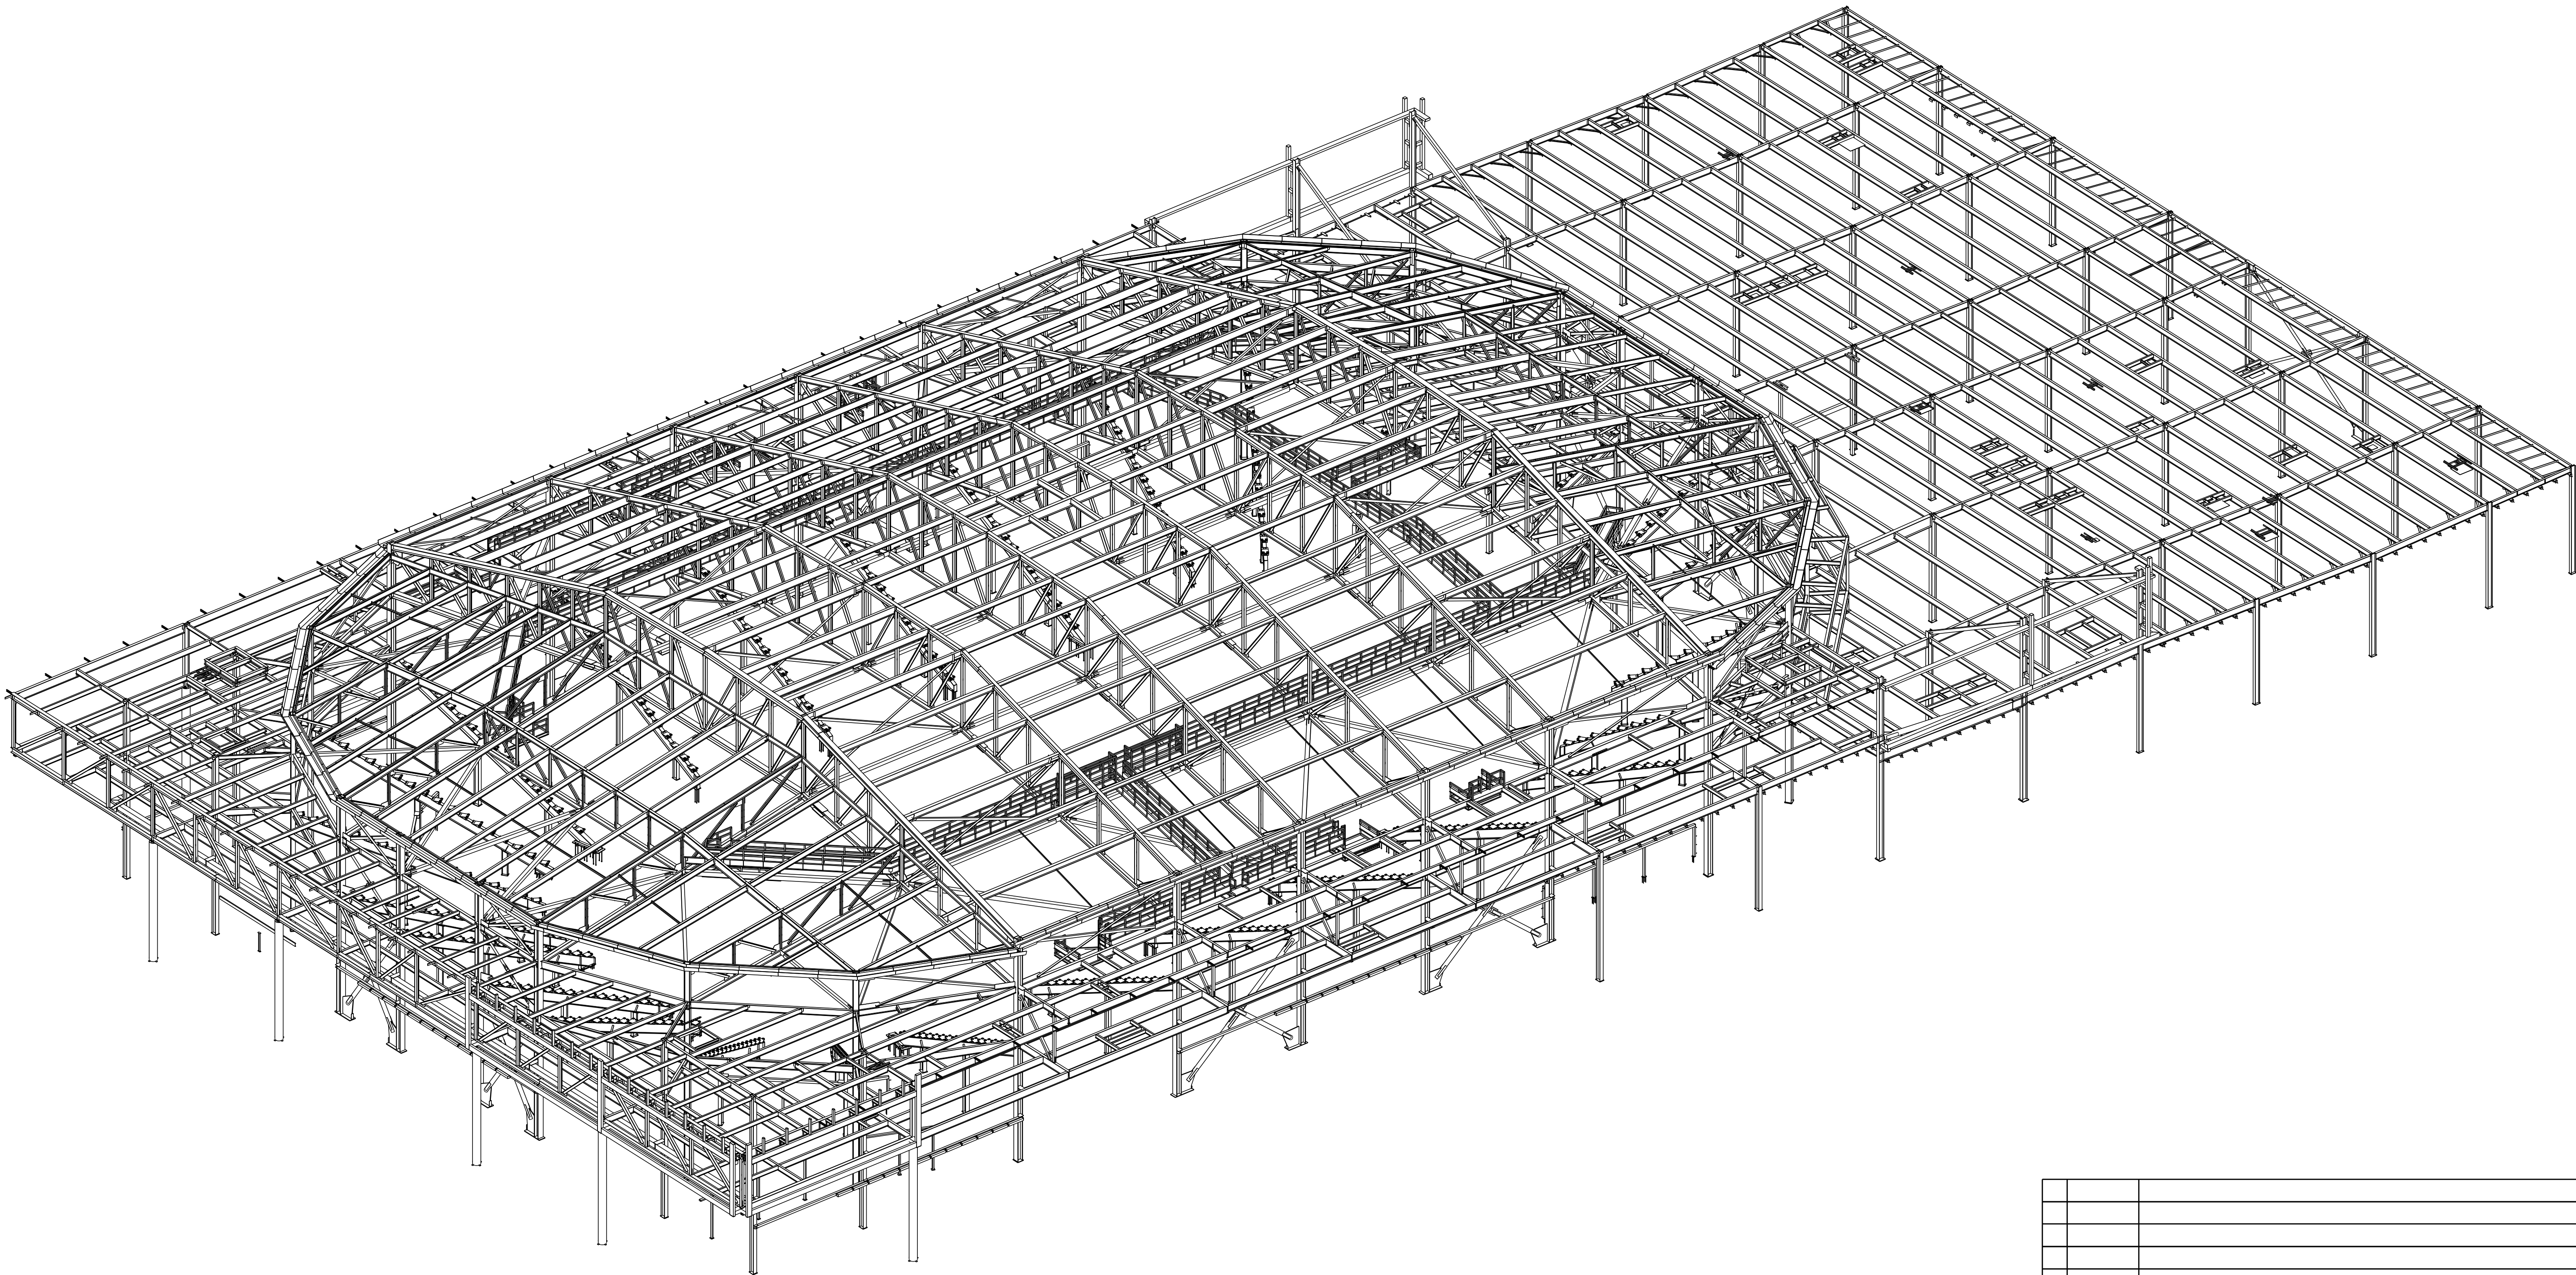

KENT EVENTS CENTER
(PERSPECTIVE VIEW)
(WT 1200 TONNES)

APR/18/2008		RELEASED FOR FABRICATION	
NO BACK CHARGES WILL BE ACCEPTED WITHOUT PRIOR AUTHORIZATION IN WRITING			
NOTE:			
JOB NAME & LOCATION: KENT EVENTS CENTER 625 W JAMES ST KENT, WA 98032		ARCH: LMN ARCHITECTS 801 SECOND AVENUE, SUITE 501, SEATTLE WASHINGTON 98104 ENGR: MAGNUSSON KLEMENCIC ASSOCIATES 1301 FIFTH AVENUE, SUITE 3200, SEATTLE WASHINGTON 98101-2999 CONTR: M.A. MORTENSON	
REF: --		JOB NO. 7062	
DRAWN BY: JM APR/18/2008		CHECKED BY: JM APR/18/2008	
SHEET TITLE KENT EVENTS CENTER		DWG. NO. 3D VIEW	
MODIFIED DATE: 04/18/2008		LAST PLOT DATE: 04/18/2008	
CAD FILENAME: KENT_EVENTS			